VAOT Metric

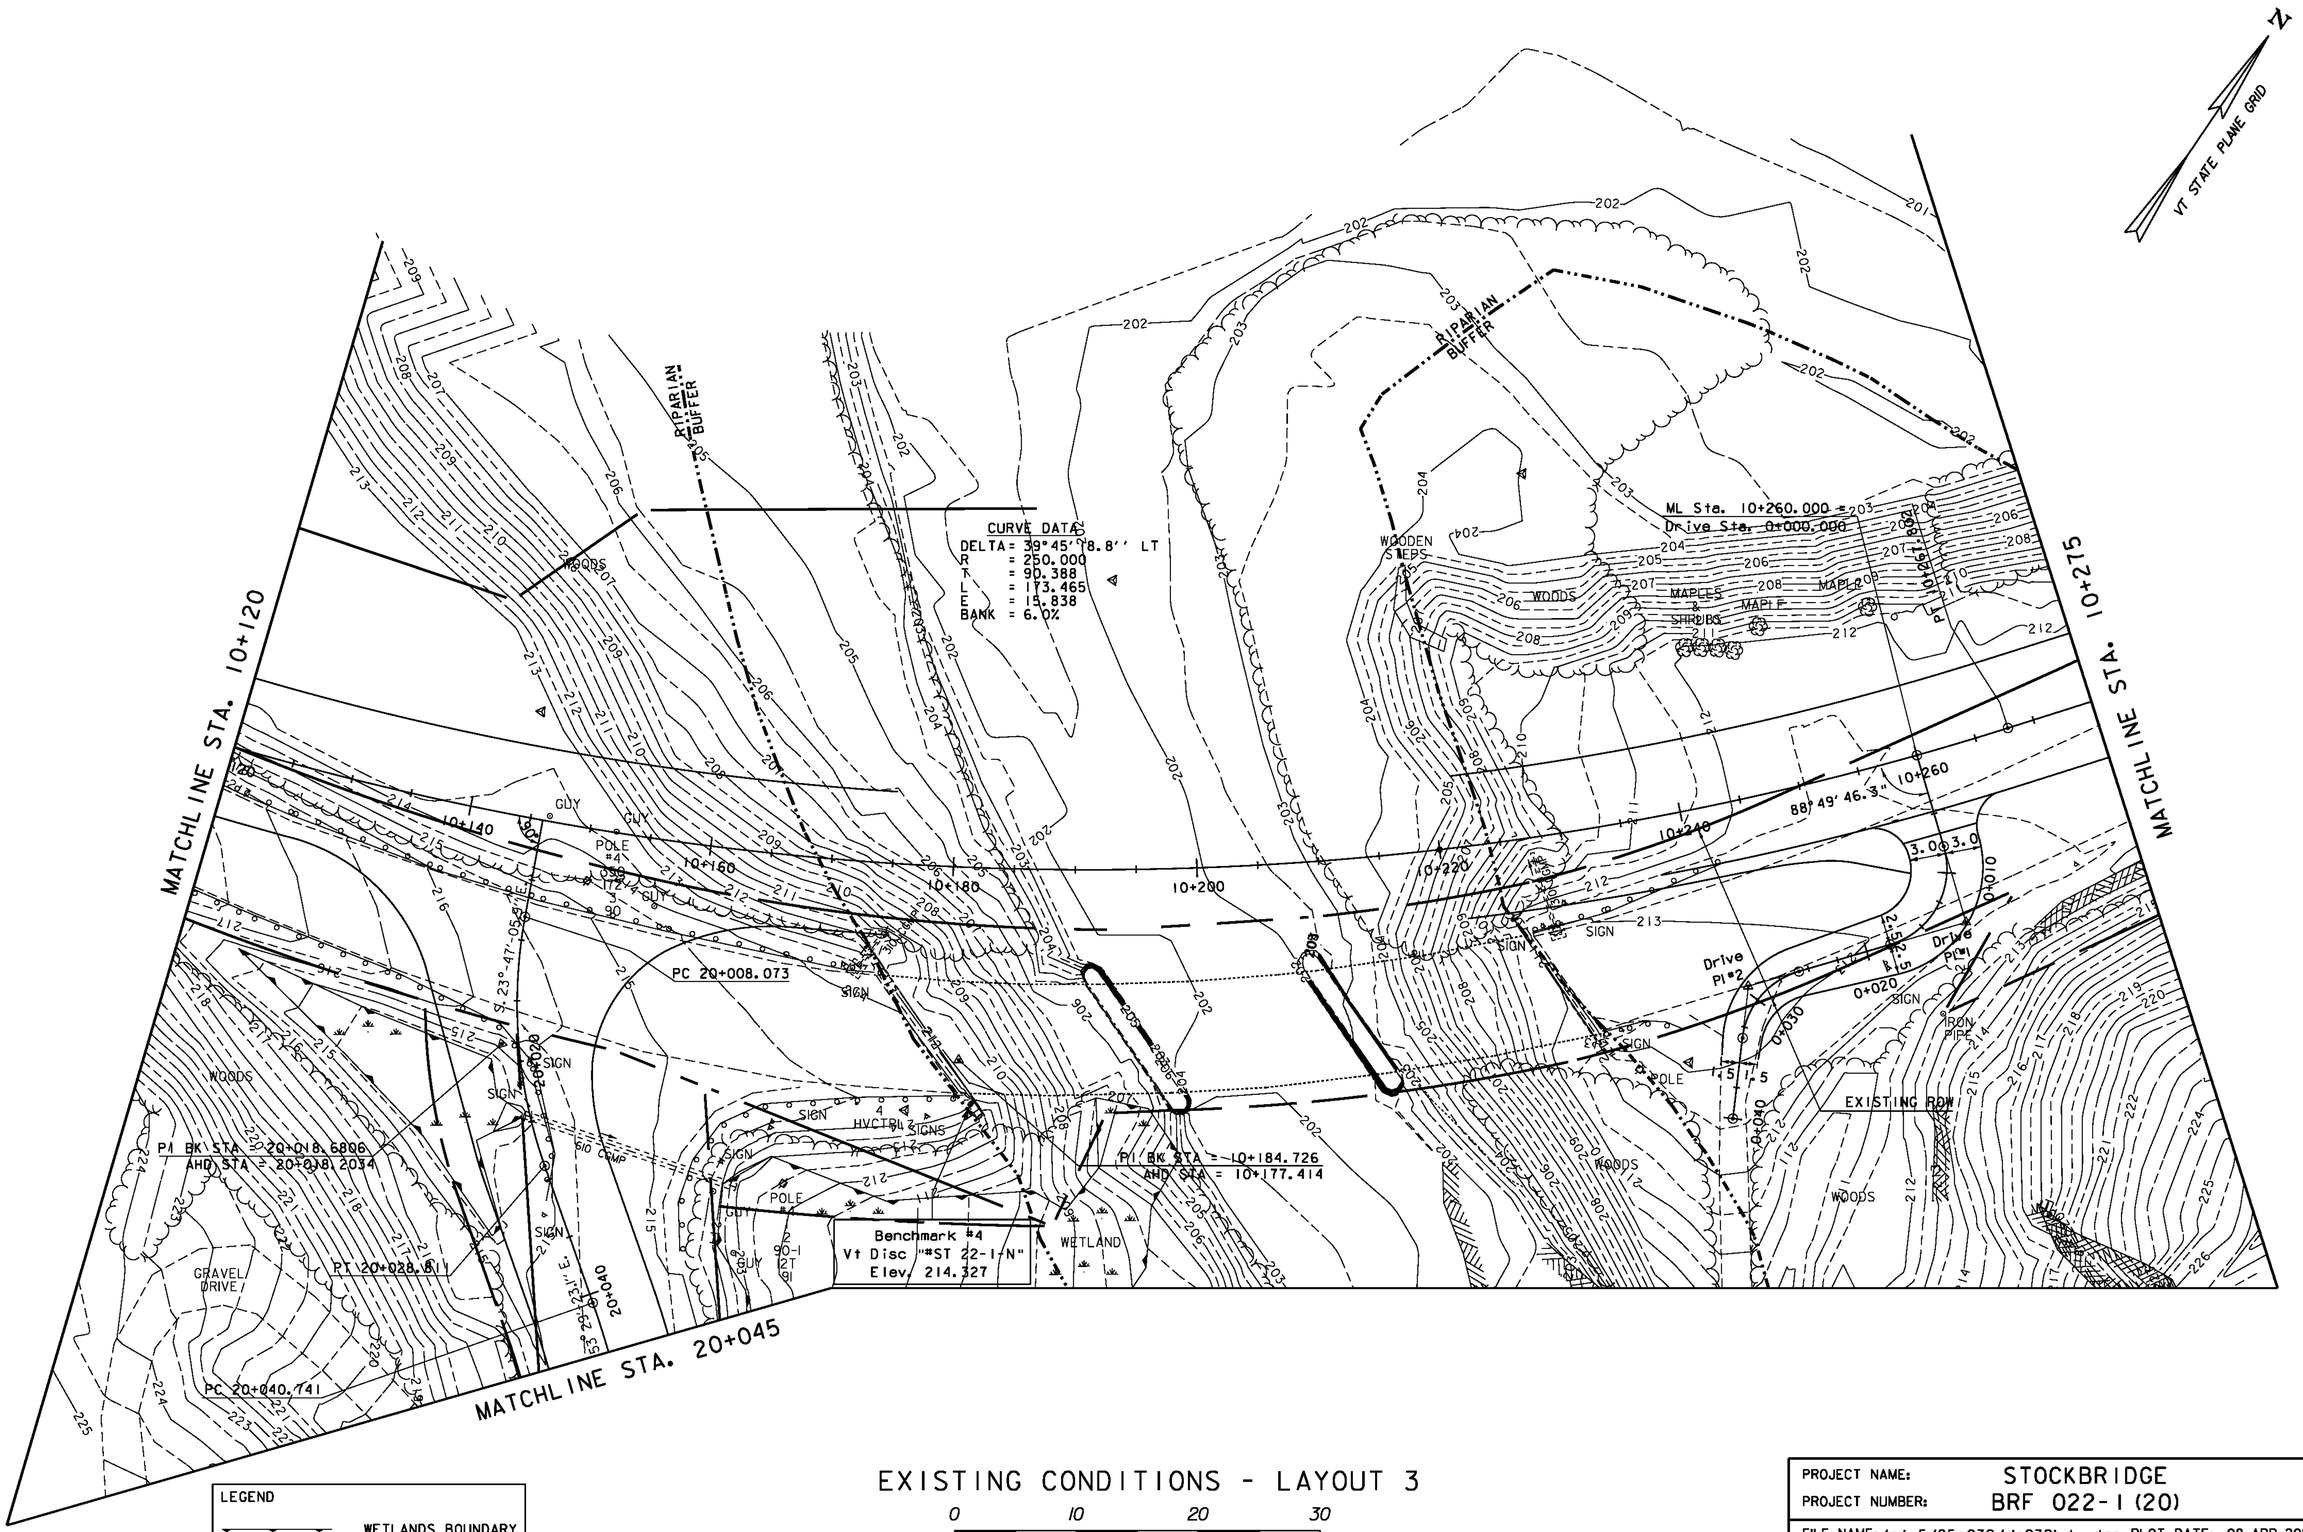

LEGEND

WETLANDS BOUNDARY

RIPARIAN BUFFER

EXISTING CONDITIONS - LAYOUT 3

0 10 20 30

SCALE IN METERS

PROJECT NAME:	STOCKBRIDGE
PROJECT NUMBER:	BRF 022-1 (20)

FILE NAME: /str5/85e039/de039bdr.dgn		PLOT DATE:	08-APR-2010
PROJECT LEADER:	C. P. Williams	DRAWN BY:	H.I. SALLS
DESIGNED BY:	H.I. SALLS	CHECKED BY:	R.S. Young
EXISTING CONDITIONS - LAYOUT 3		SHEET 99	OF 139