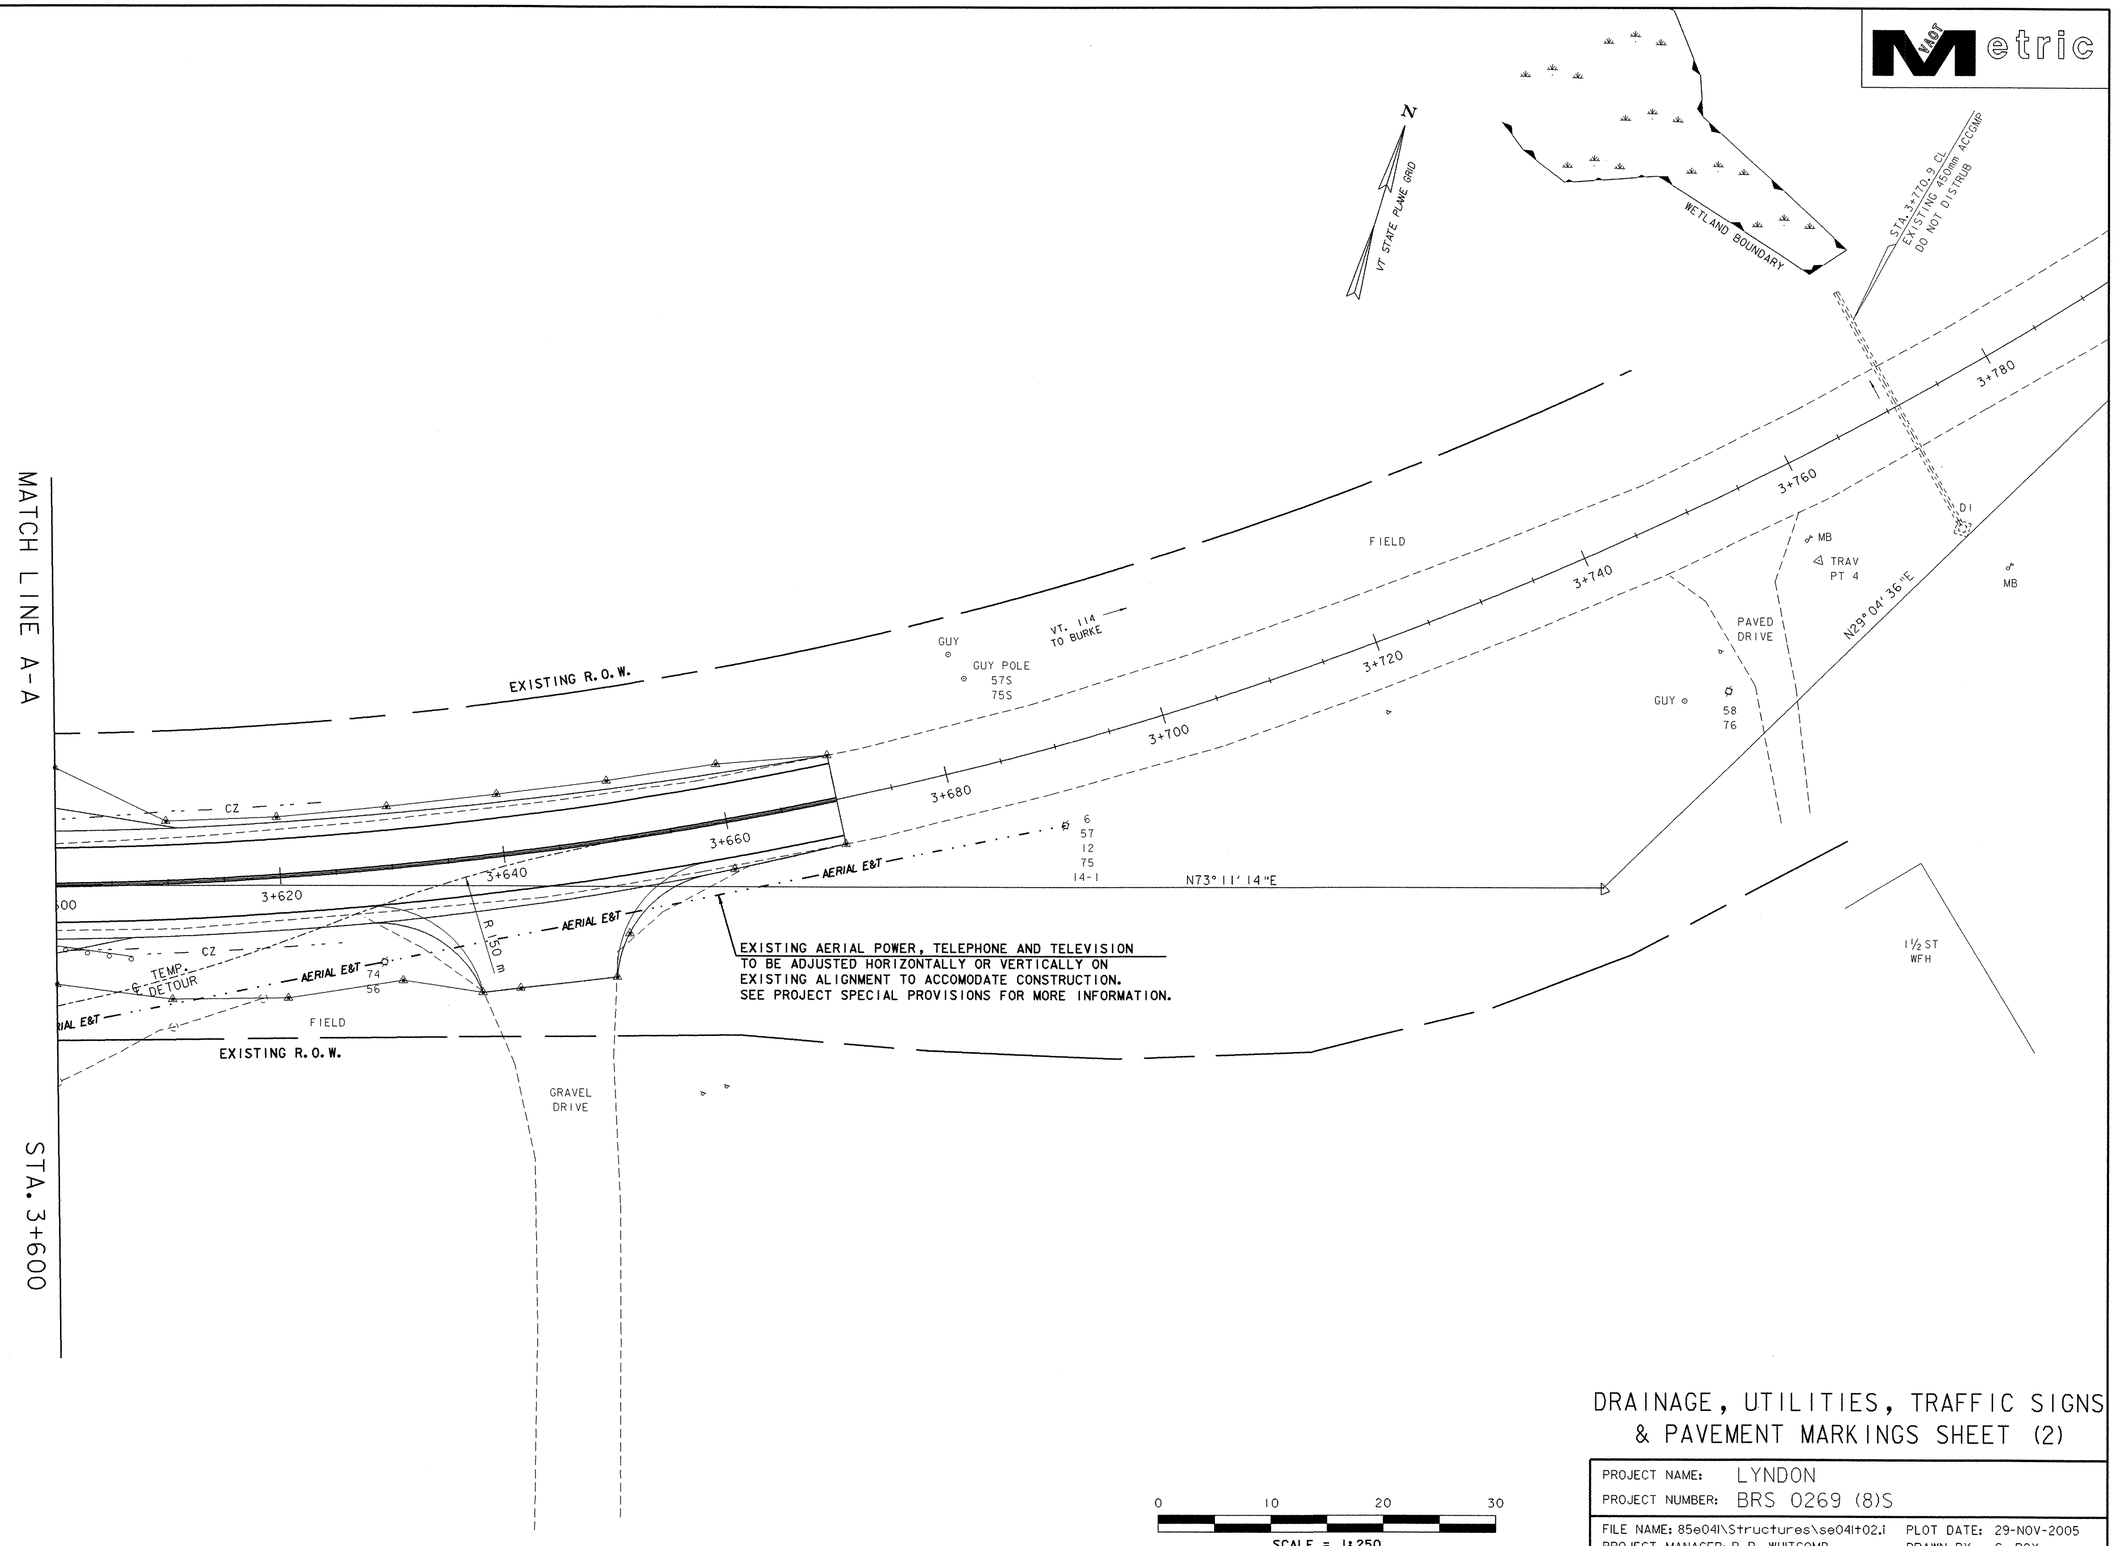


# DRAINAGE, UTILITIES, TRAFFIC SIGNS & PAVEMENT MARKINGS SHEET (2)

| | |
|---|---|
| PROJECT NAME: LYNDON | |
| PROJECT NUMBER: BRS 0269 (8)S | |
| FILE NAME: 85e041\Structures\se041t02.i | PLOT DATE: 29-NOV-2005 |
| PROJECT MANAGER: R. R. WHITCOMB | DRAWN BY: G. ROY |
| DESIGNED BY: G. ROY | CHECKED BY: M. LOZIER |
| | SHEET 16 OF 68 |