VAOT Metric

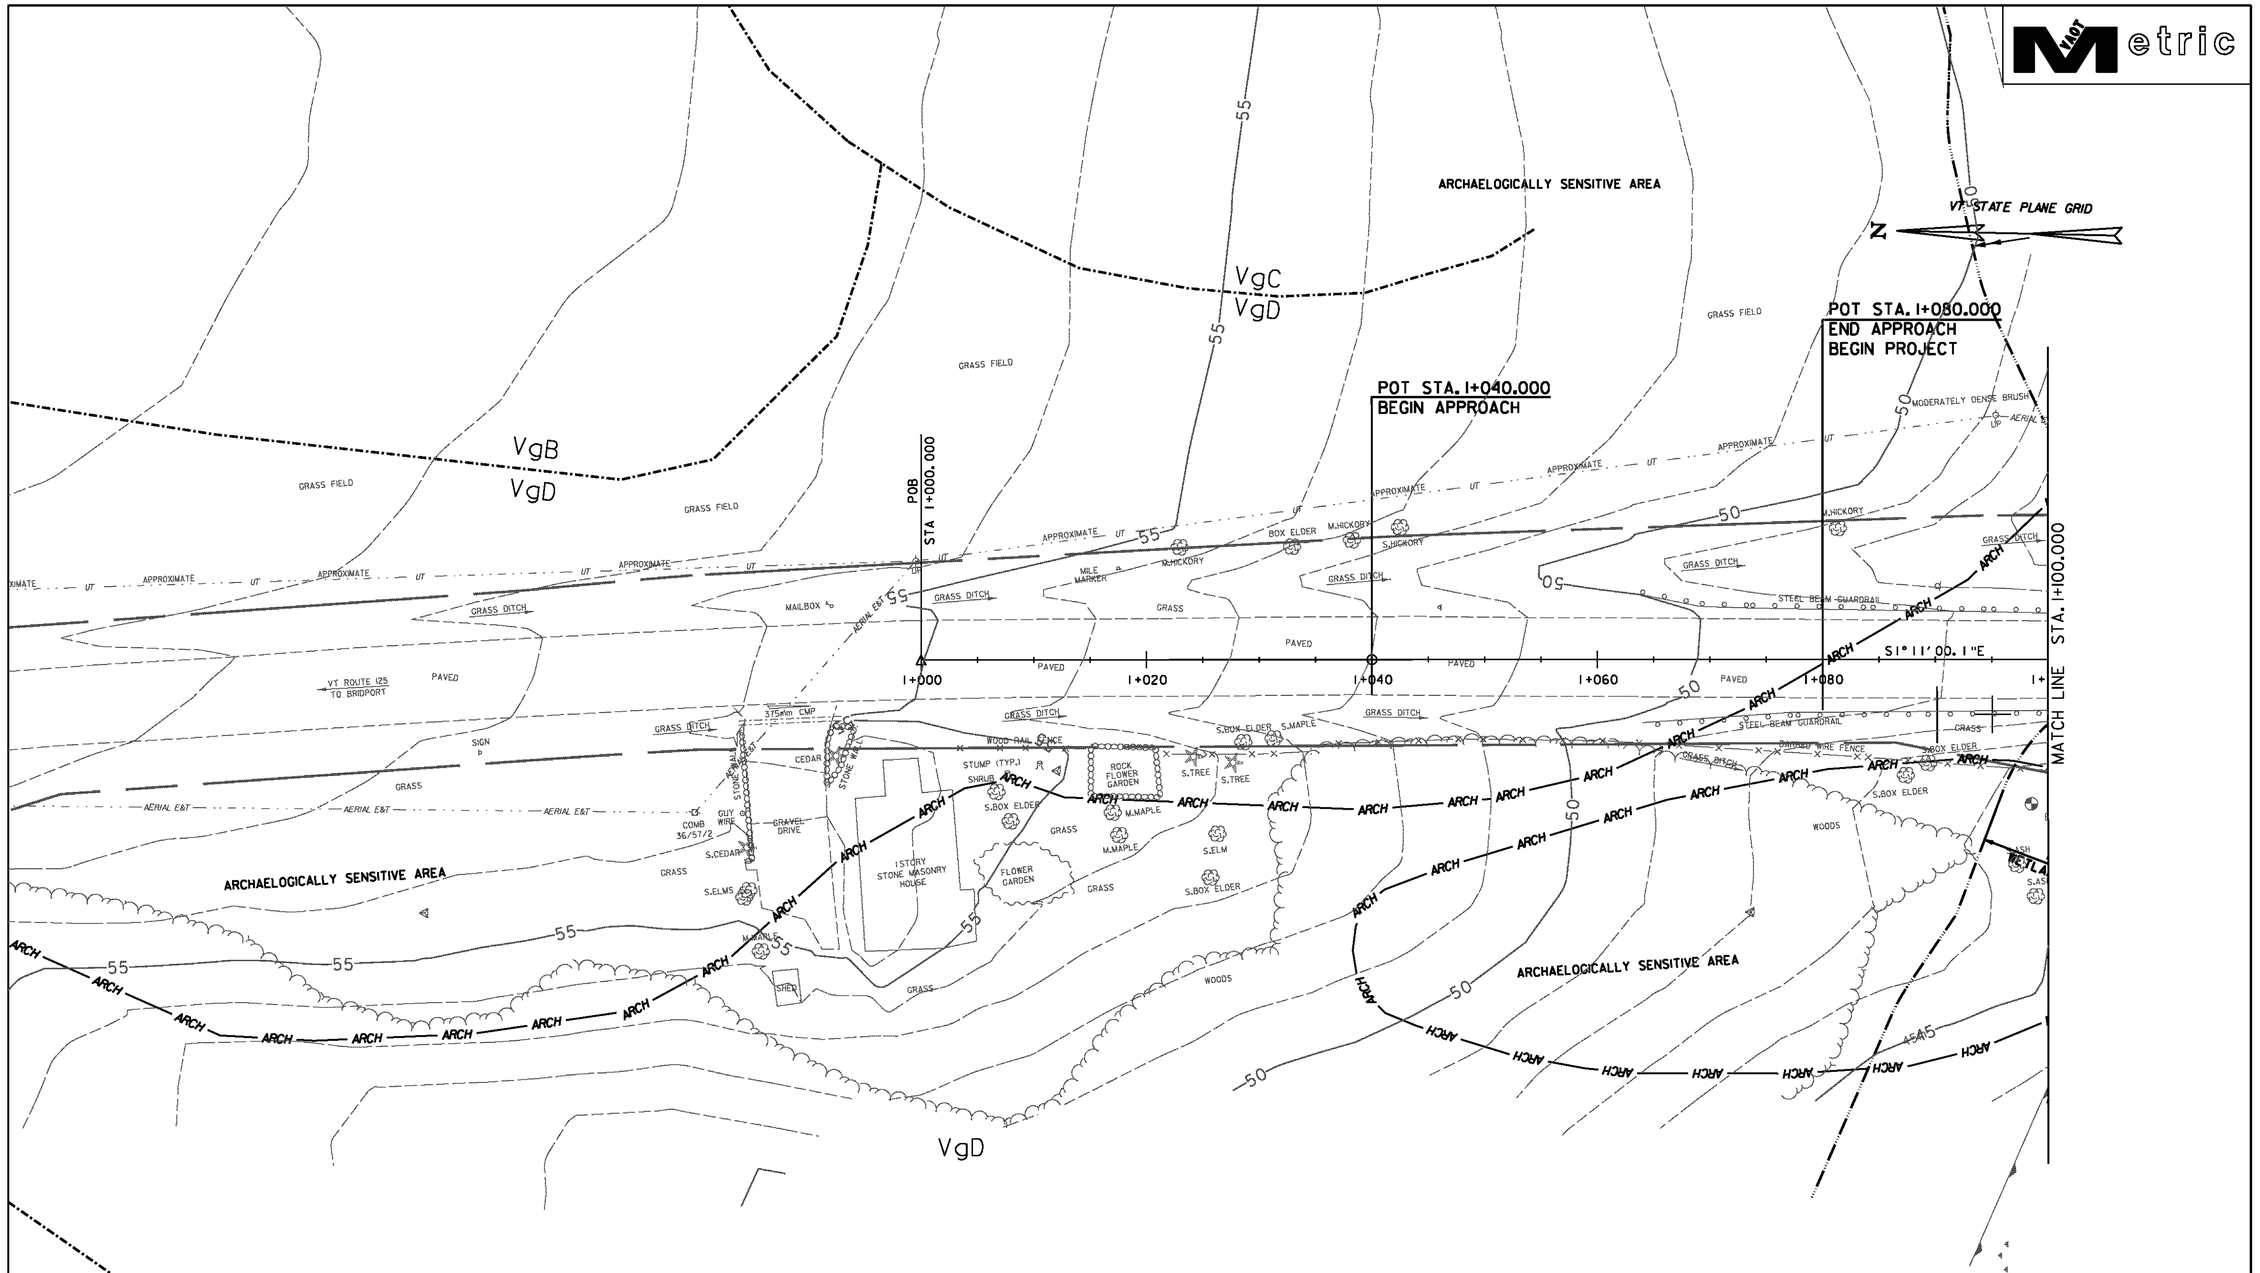

0 10 20 30

SCALE IN METERS

GENERAL NOTES:

1) SEE EPSC DETAIL SHEETS FOR LEGEND OF SYMBOLS AND CONSTRUCTION DETAILS.

2) ALL SEDIMENT AND EROSION PREVENTION CONTROL MEASURES SHALL BE COMPLETED AND IN PLACE BEFORE THE BEGINNING OF WORK.

3) THE CONTRACTOR MAY USE THE PERMANENT GRASS LINED DITCHES TEMPORARILY FOR FLOW PROTECTION. HOWEVER, THE GRASS WATERWAYS SHALL BE CLEANED AND RE-BUILT TO THE FINAL DITCH CONDITIONS BEFORE THE COMPLETION OF THE PROJECT.

DATUM	
VERTICAL	NAVD 88
HORIZONTAL	NAD 83(92)

PROJECT:	PROJECT NO.:
CORNWALL	BRS 0172(6)
DESIGN FILE NAME: z85e042erosbdr.dgn	
IPARM FILE NAME:	PLOT DATE: 2/5/2010
SURVEYED BY: VTRANS & VT SURVEY	SURVEY DATE: 1996&1999
SQUAD LEADER: MARTHA EVANS-MONGEON	DRAWN BY: ERIK ATKINS
EPSC EXISTING CONDITIONS SHEET 1	SHEET: 40 OF 144