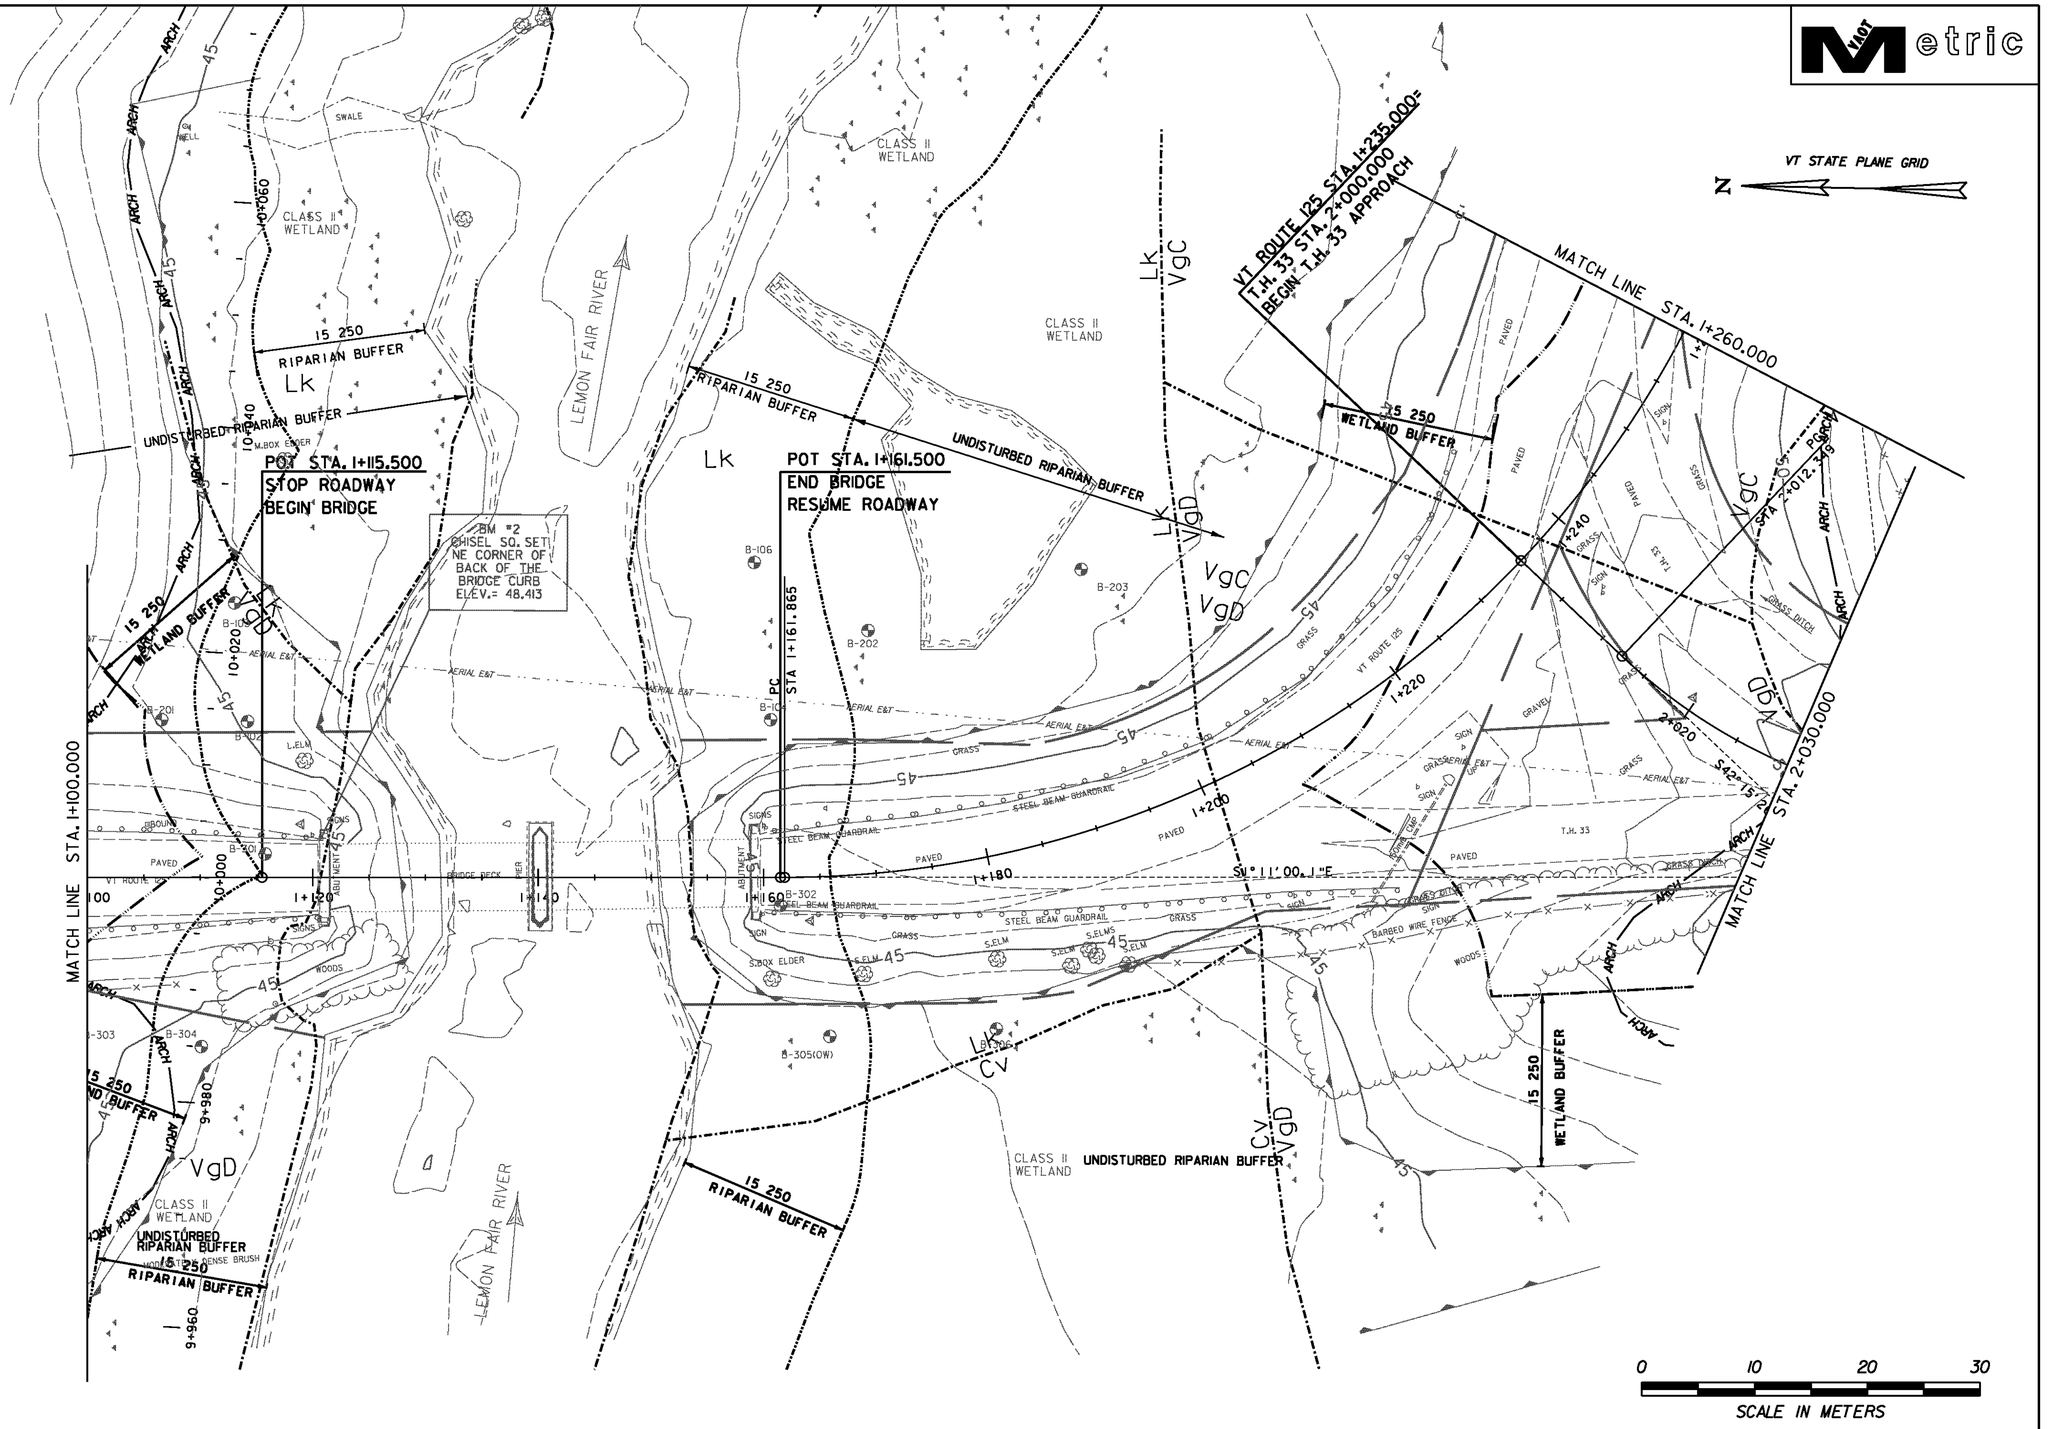

DATUM	
VERTICAL	NAVD 88
HORIZONTAL	NAD 83(92)

PROJECT:	PROJECT NO.:
CORNWALL	BRS 0172(6)
DESIGN FILE NAME: z85e042erosbdr.dgn	
IPARM FILE NAME:	PLOT DATE: 2/5/2010
SURVEYED BY: VTRANS & VT SURVEY	SURVEY DATE: 1996&1999
SQUAD LEADER: MARTHA EVANS-MONGEON	DRAWN BY: ERIK ATKINS
EPSC EXISTING CONDITIONS SHEET 2	SHEET: 41 OF 144