CLEARING AND GRUBBING, INCLUDING INDIVIDUAL TREES AND STUMPS

1+040.00 ~ 1+100.00
1+081.4 LT (M) HICKORY
1+087.4 RT (S) BOX ELDER
1+089.3 RT (S) BOX ELDER
1+097.3 RT S. ASH

COLD PLANING, BITUMINOUS PAVEMENT

1+040.00 ~ 1+060.00

STONE FILL, TYPE I

1+040.0 LT. ~ 1+100.0 LT.
1+040.0 RT. ~ 1+080.0 RT.

REMOVAL OF EXISTING FENCE

1+040.0 RT ~ 1+100.0 RT

MANUFACTURED TERMINAL SECTION, FLARED

1+090.40 RT. ~ 1+100.00 RT.
1+090.40 LT. ~ 1+100.00 LT.

REMOVAL AND DISPOSAL OF GUARDRAIL

1+063.6 LT. ~ 1+100.0 LT.
1+064.0 RT. ~ 1+100.0 RT.

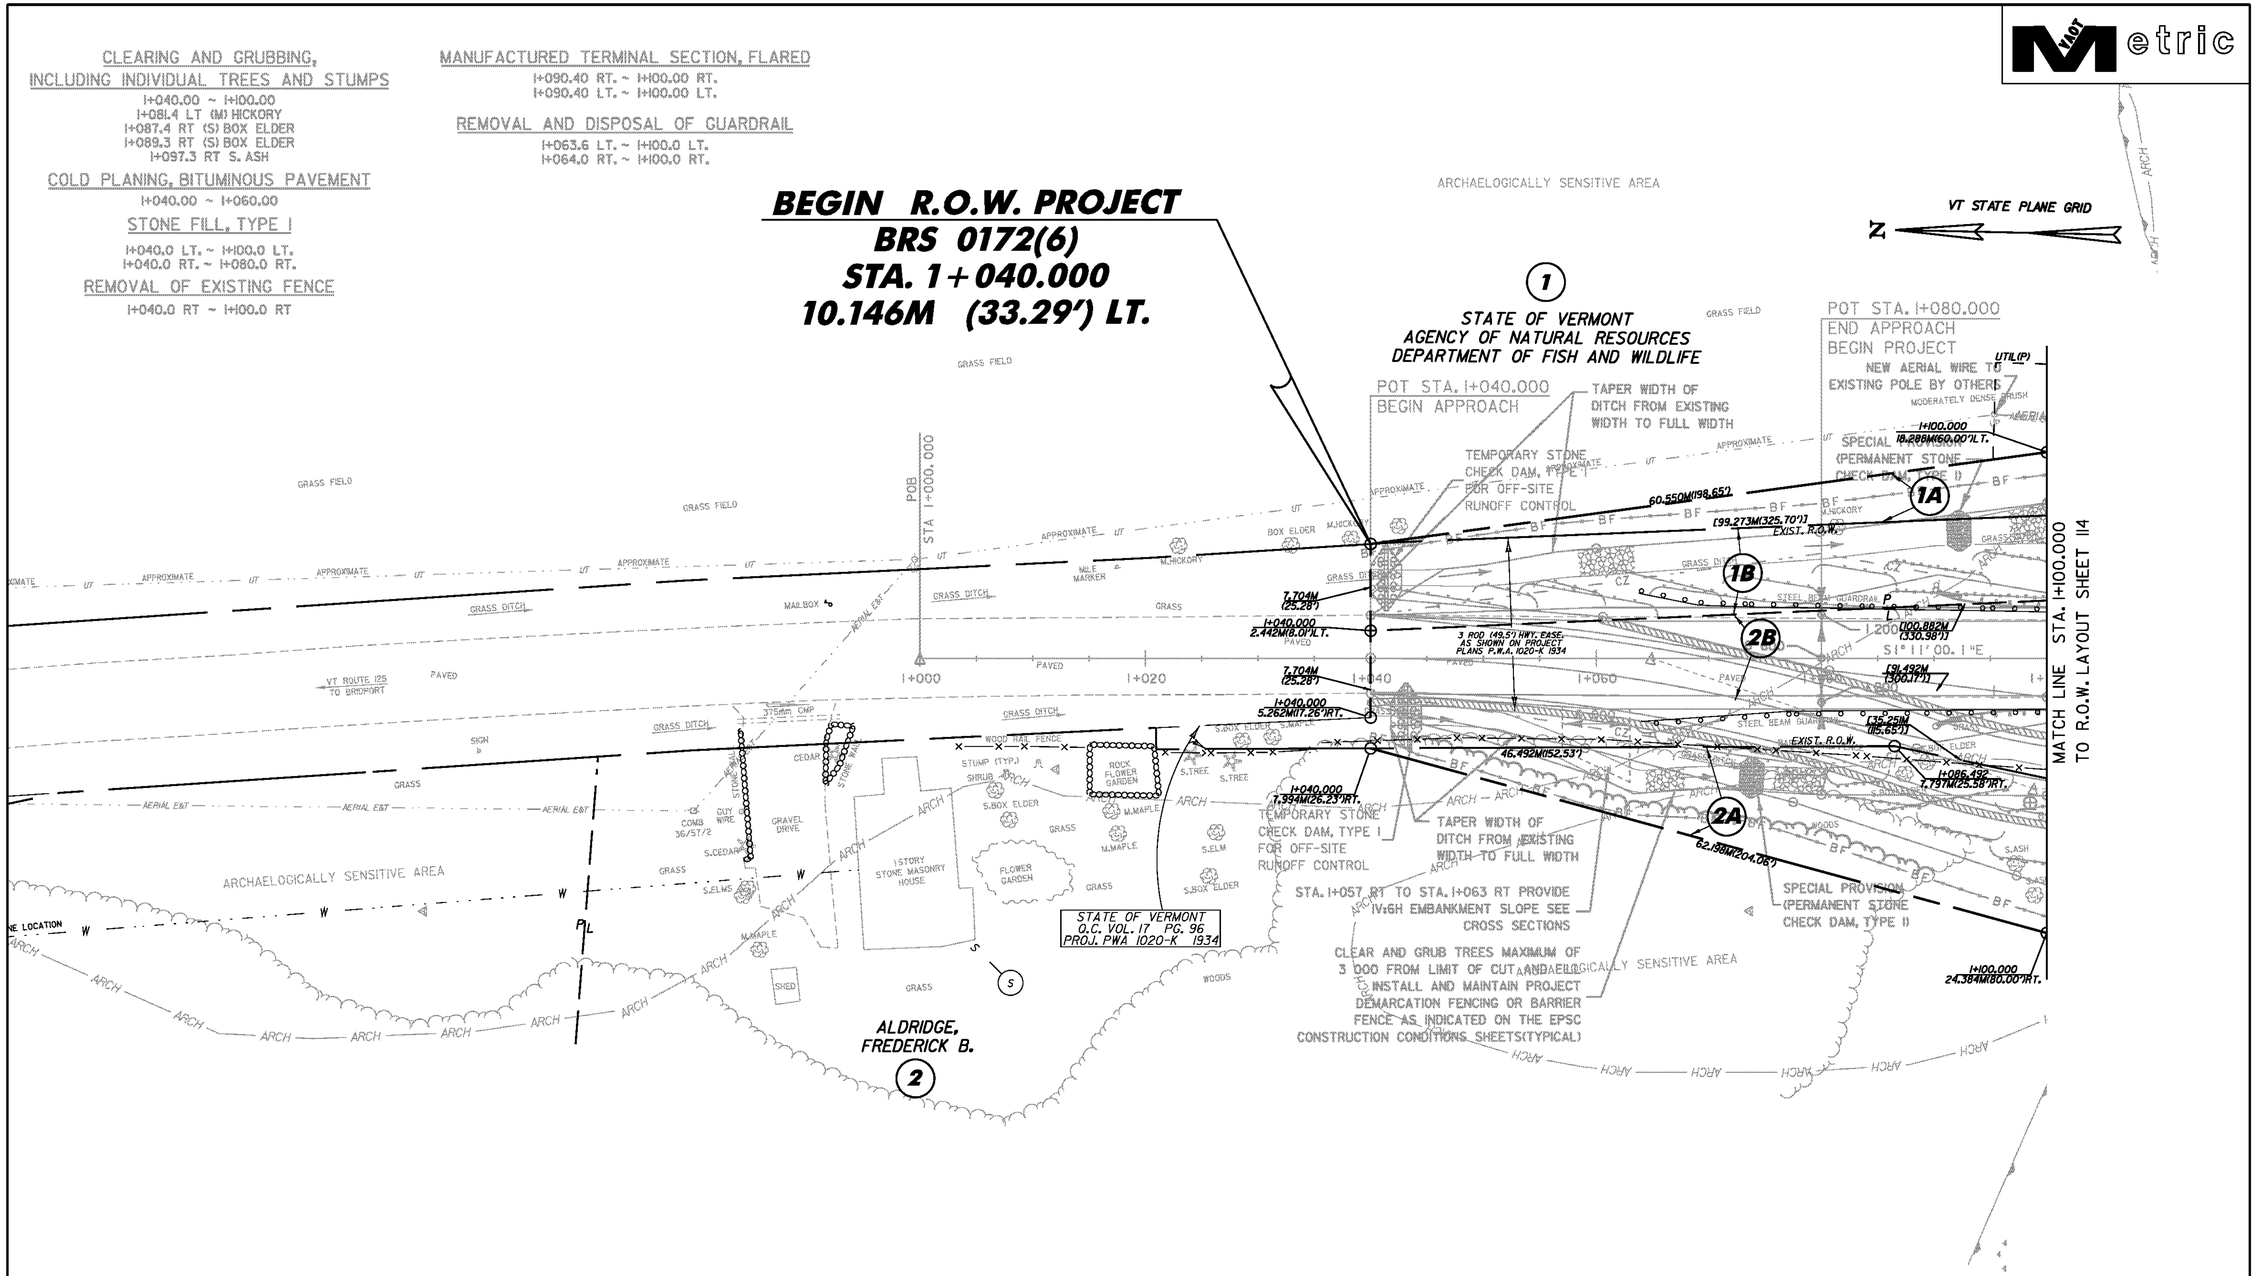

LINES SHOWN ON THIS PLAN AS EXISTING PROPERTY LINES P/L ARE BELIEVED TO BE ACCURATE BUT SHOULD NOT BE RELIED UPON FOR PURPOSES UNRELATED TO THE STATE OF VERMONT'S ACQUISITION OF LAND AND RIGHTS FOR THIS PROJECT.

0 10 20 30

SCALE IN METERS

FOR R.O.W. USE ONLY

DATUM	
VERTICAL	NAVD 88
HORIZONTAL	NAD 83(92)

PROJECT: CORNWALL	PROJECT NO.: BRS 0172(6)
DESIGN FILE NAME:	
IPARM FILE NAME:	PLOT DATE: 16-FEB-2010
SURVEYED BY: VTRANS & VT SURVEY	SURVEY DATE: 1996&1999
SQUAD LEADER: MARTHA EVANS-MONGEON	DRAWN BY: ERIK ATKINS
RIGHT OF WAY LAYOUT SHEET 1	SHEET: 113 OF 144