900.640 – SPECIAL PROVISION (GRANITE POST AND WOOD DIAMOND RAIL FENCE)

STA.	LOCATION
19+620.3-19+640.2	LT
19+619.5-19+639.5	RT

679.45 – LIGHT POLE

POLE NO.	LOCATION	FIXTURE TYPE	WATTS	TYPE	MOUNTING HEIGHT	BREAKAWAY
SL-89	19+617.0, 7.84M LT	B	175	III	5.48M	
SL-91	19+646.0, 8.59M LT	B	175	III	5.48M	
SL-90	19+617.0, 7.17M RT	B	175	III	5.48M	X
SL-92	19+645.0, 8.07M RT	B	175	III	5.48M	X

678.26 – JUNCTION BOX

HAND HOLE NO.	LOCATION
HH-17	19+621.00, 7.75M LT
HH-36	19+621.00, 7.28M RT

656.30 – DECIDUOUS TREES

STA.	NO.	LOCATION	DESCRIPTION
19+618.9 - 19+636.8	4	RT	ADIRONDOCK CRABAPPLE
19+618.9 - 19+636.8	4	LT	ADIRONDOCK CRABAPPLE

900.620 – SPECIAL PROVISION (GRANITE POST)

STA.	LOCATION	DESCRIPTION
19+639.5	RT	GRANITE POST #26
19+640.2	LT	GRANITE POST #25

678.30 – ELECTRICAL CONDUIT SLEEVE (200mm)(PVC)

STA.
19+621.1, RT - 19+621.2, LT

VAOT Metric

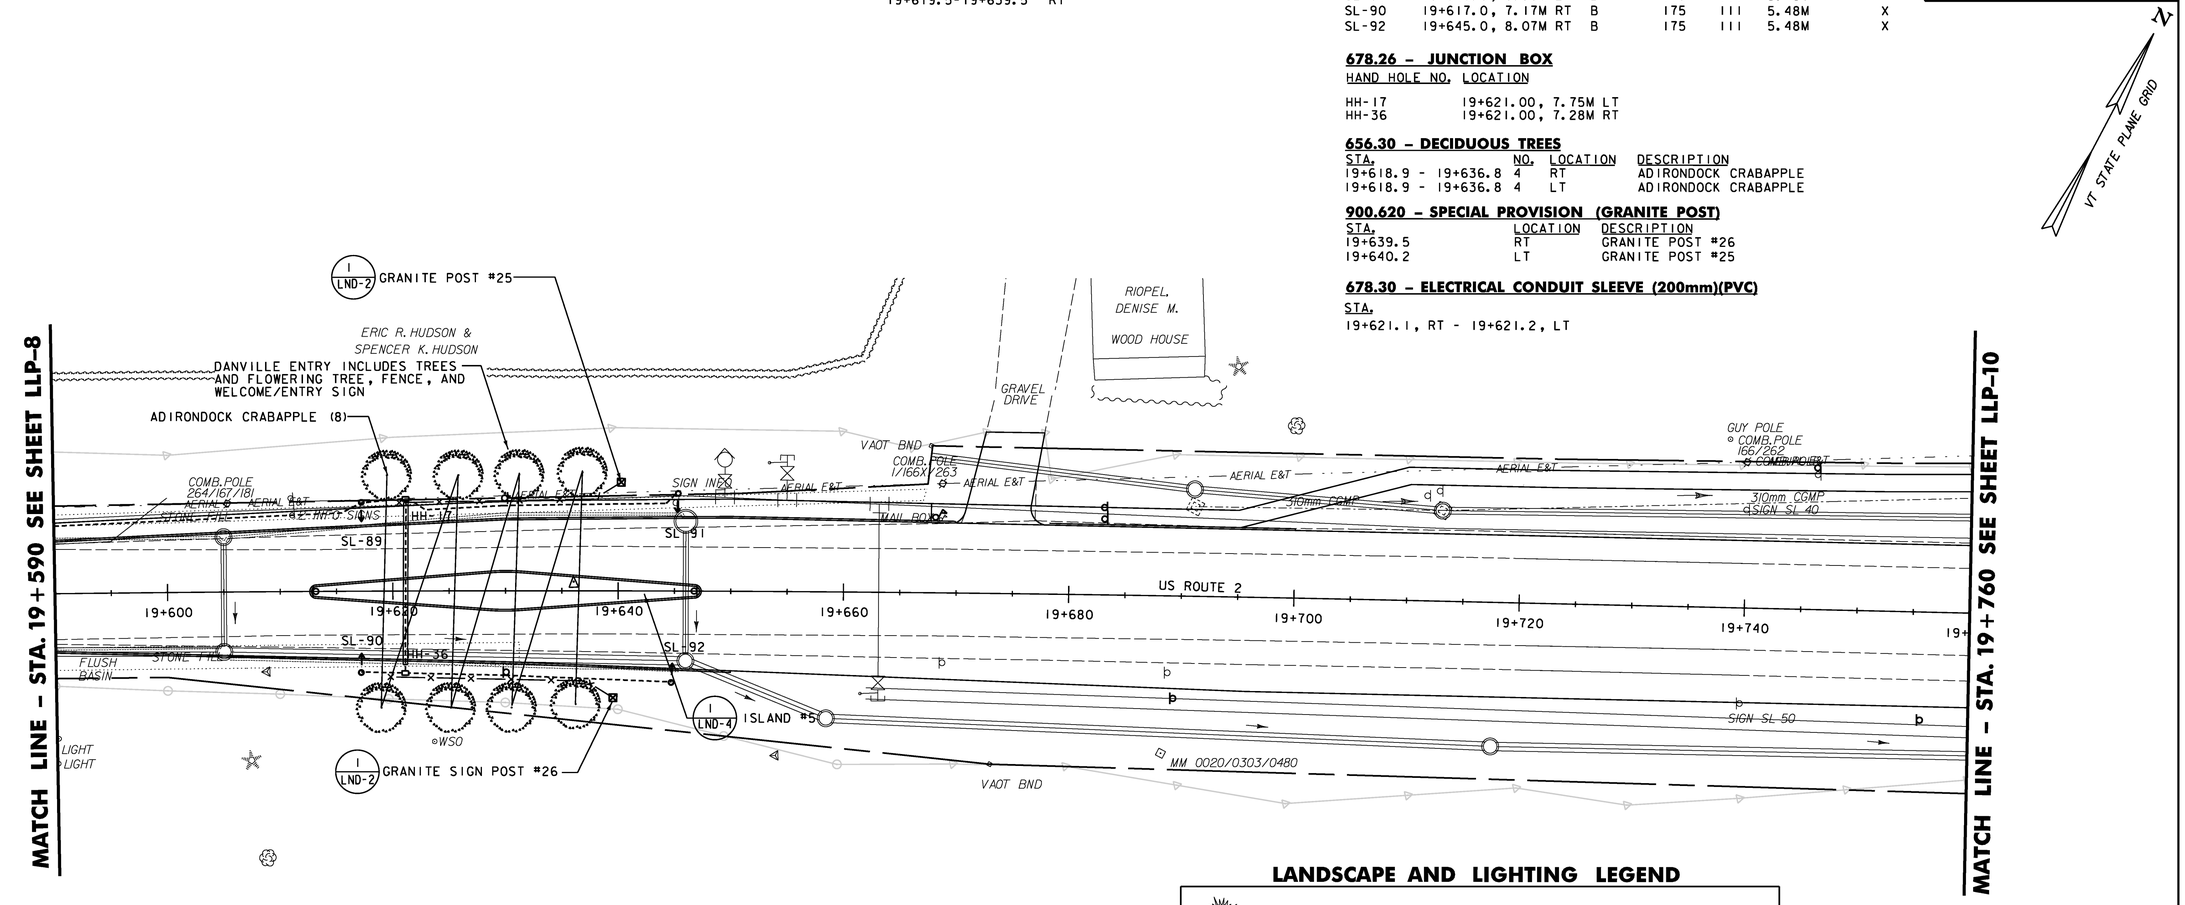

LANDSCAPE AND LIGHTING LEGEND

- PROPOSED CONIFEROUS — SHOWN AT APPROXIMATE 20-YEAR GROWTH SPREAD
- PROPOSED DECIDUOUS — SHOWN AT APPROXIMATE 20-YEAR GROWTH SPREAD
- EXISTING TREES
- LIGHTING LOCATIONS (ARROW SHOWS DISTRIBUTION DIRECTION)
- GRANITE POST LOCATIONS
- HANDHOLE
- LP — ROUTE 2 LIGHTING METER PEDESTAL SEE DETAIL ON LIGHTING DETAILS SHEET LTD-6
- GRN — DANVILLE GREEN METER PEDESTAL SEE DETAIL ON LIGHTING DETAILS SHEET LTD-6
- 3 LND-3 — LANDSCAPING DETAIL SHEET
- LANDSCAPE BACKFILL
- WIRED CONDUIT (PVC) (50mm)
- ELECTRICAL CONDUIT SLEEVE (200mm) (PVC)

REPLACEMENT SHEETS ISSUED 02/24/2012

STA 19+590 TO 19+760

NOTES:
1. ALL TREES ARE TO BE STAKED AND PLANTED SO TRUNK IS A MINIMUM OF 1M FROM EDGE OF ALL SIDEWALKS AND FROM SUBASE FOR FUTURE SIDEWALK (EAST OF STA 2+220 ON RTE 2) - SEE CROSS SECTIONS.
2. FINAL PLANTING LOCATION ARE TO BE APPROVED BY VTRANS PRIOR TO PLACEMENT OF LANDSCAPE BACKFILL AND INSTALLATION OF ALL TREES AND SHRUBS.

DATUM

VERTICAL	NAVD88
HORIZONTAL	NAD83(92)

0 10 20
SCALE 1:250

Stantec

PROJECT NAME:	DANVILLE
PROJECT NUMBER:	F EGC 028-3(32)
FILE NAME: ...\PlotFiles\085 1109.ptf	PLOT DATE: 2/24/2012
DESIGN SUPERVISOR: GARY SANTY	DRAWN BY: STANTEC
DESIGNED BY: STANTEC	CHECKED BY: STANTEC
LANDSCAPE & LIGHTING PLAN LLP-9	SHEET 185 OF 306

2/24/2012 2:11:51 PM W:\1953\active\195300033.0092\Revised Plans\PlotFiles\085 1109.ptf