NOTES:
1. LOCATION OF DANVILLE CIRCLE TO BE DETERMINED IN FIELD BY ARTIST. CONTRACTOR TO CONSULT ARTIST TO STAKE/FLAG ACTUAL PLACEMENT OF CIRCLE PRIOR TO INSTALLATION.
2. SITE CONTRACTOR RESPONSIBLE FOR SUBGRADE EXCAVATION AND LAYING OF BASE MATERIALS AND DRAIN IN CONSULTATION W/ARTIST AS TO DEPTH, LOCATION, AND LAYOUT.
3. AFTER INSTALLATION OF WALL, SITE CONTRACTOR RESPONSIBLE FOR LAYING GRAVEL BASE FOR BOULDERS AND SETTING BOULDERS IN PLACE UNDER SUPERVISION OF THE ARTIST.
4. FINISH GRADING TO CIRCLE EDGE, RESEEDING AND MULCHING BY CONTRACTOR.
5. CONSTRUCTION OF ACTUAL WALL BY ARTIST.

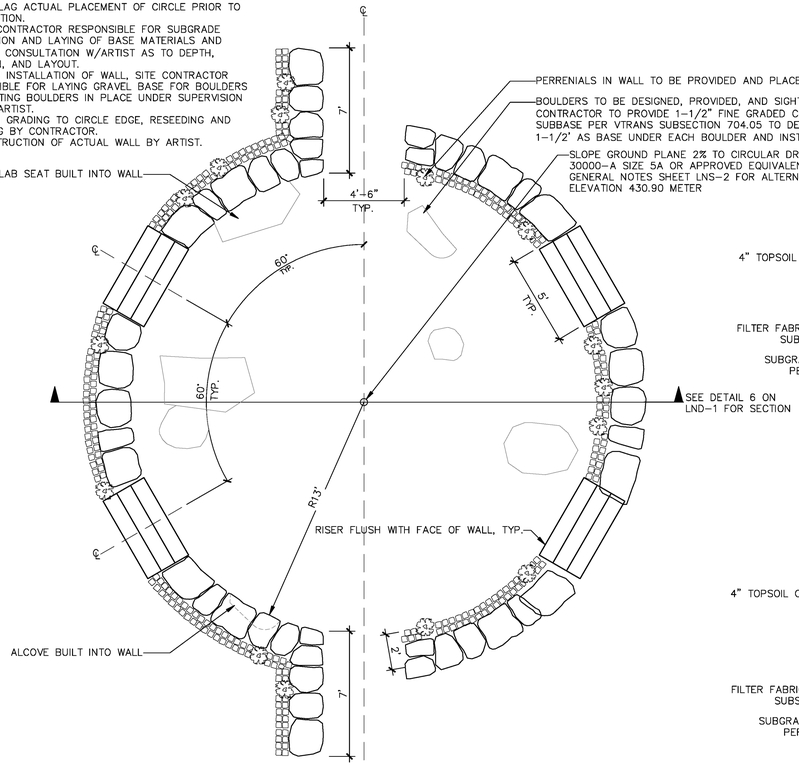

1 LND–1 DANVILLE CIRCLE PLAN
SCALE 1/4"=1'

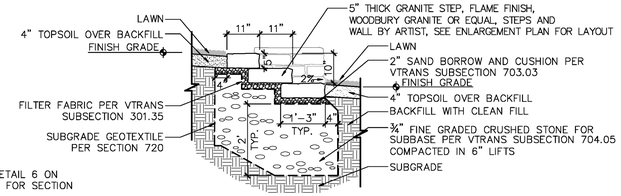

2 LND–1 DANVILLE CIRCLE STEPS LOWER WALL
SCALE: 1/2"=1'

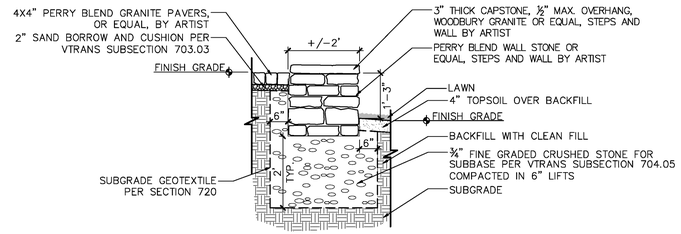

4 LND–1 DANVILLE CIRCLE LOWER WALL
SCALE: 1/2"=1'

3 LND–1 DANVILLE CIRCLE STEPS UPPER WALL
SCALE: 1/2"=1'

5 LND–1 DANVILLE CIRCLE UPPER WALL
SCALE: 1/2"=1'

NOTE:
ALL SPOT ELEVATIONS GIVEN IN METERS

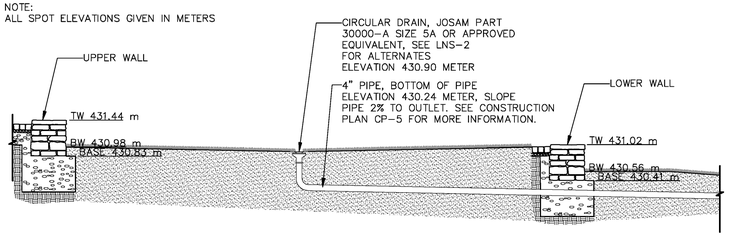

6 LND–1 DANVILLE CIRCLE SECTION
SCALE 1/4"=1'

ALL DETAILS CONTAINED HEREIN ARE THE SOLE RESPONSIBILITY OF THE ARTIST, ANDY WASSERMAN. LANDWORKS BEARS NO RESPONSIBILITY FOR THE STRUCTURAL INTEGRITY, FUNCTIONALITY, OR ACCESIBILITY OF THE DANVILLE CIRCLE.

NOTES:
1. ALL WORK ON THIS SHEET SHALL BE PAID UNDER ITEM 900.645 SPECIAL PROVISION (DANVILLE CIRCLE).
2. SEE LANDSCAPE GENERAL NOTES SHEET LNS–1 FOR MORE INFORMATION.
3. ALL DIMENSIONS IN FEET AND INCHES EXCEPT WHERE NOTED IN METERS.

Artist:
Andrea Wasserman
993 Darling Hill Road
Vershire, Vermont
05079
802 685 3208
asw@together.net

LandWorks
228 Maple St. suite 32
Middlebury, VT 05753
phone: 802.388.3011
fax: 802.388.1950
www.landworksvt.com

PROJECT NAME: DANVILLE	
PROJECT NUMBER: F EGC 028–3(32)	
FILE NAME: LND 1	PLOT DATE: 1.19.2011
DESIGN SUPERVISOR: DR	DRAWN BY: RF
DESIGNED BY: AW	CHECKED BY: DR
LANDSCAPE DETAILS SHEET LND–1	SHEET 195 OF 306