PLANTING SCHEDULE

KEY	COMMON NAME	BOTANICAL NAME	QTY.	SIZE	COMMENTS
H	Daylily	Hemerocallis x. hybrida	163	2 qt. pots	Mix of 'Happy Returns' and 'Stella D'oro'
RA	Gro-low Fragrant Sumac	Rhus Aromatica 'Gro-low'	19	1 gal.	

NOTES:
1. SEE ENGINEERING PLANS FOR ISLAND LOCATIONS IN ROADWAY.
2. SEE DETAIL 5 ON LND-5 FOR SPECIFICATIONS
3. STAMPED CONCRETE IN ISLANDS SHALL BE PAID AS ITEM 900.675 SPECIAL PROVISION (STAMPED CONCRETE ISLAND 125MM).

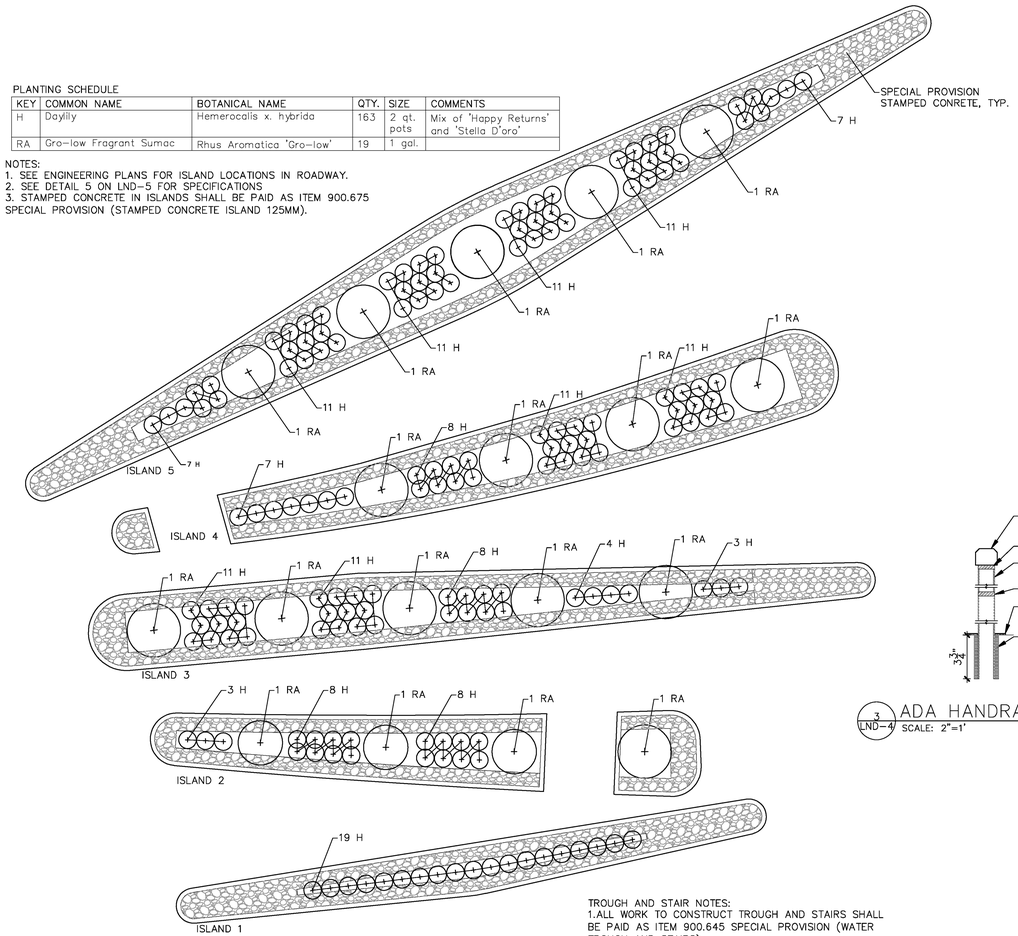

1 LND-4 ISLAND PLANTING PLAN
SCALE 1/8"=1'

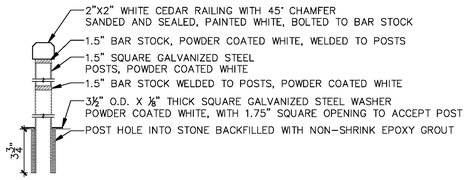

3 LND-4 ADA HANDRAIL SECTION
SCALE: 2"=1'

AMPHITHEATER NOTES:
1.ALL WORK TO CONSTRUCT AMPHITHEATRE SHALL BE PAID AS ITEM 900.645 SPECIAL PROVISION (FIELDSTONE WALL).
2. SITE CONTRACTOR RESPONSIBLE FOR SUBGRADE EXCAVATION AND LAYING OF BASE MATERIALS IN CONSULTATION PROJECT LANDSCAPE ARCHITECT AS TO DEPTH, LOCATION, AND LAYOUT.
3. FINISH GRADING TO AMPHITHEATER EDGE, RESEEDING, PLANTING, AND MULCHING BY CONTRACTOR.
4. CONSTRUCTION OF ACTUAL WALL BY OTHERS.
5. PAVERS AND WALL STONE AT AMPHITHEATER TO MATCH THAT USED AT DANVILLE CIRCLE STONE AS CONSTRUCTED. ALL STONE FLAME FINISH.
6. SUB-CONTRACTOR TO SUPPLY STONE SAMPLE FOR CAP AND WALL FOR LANDSCAPE ARCHITECT'S APPROVAL PRIOR TO INSTALLATION.
7. SUB-CONTRACTOR TO CONSTRUCT 6' LENGTH OF MOCK-UP SECTION FOR APPROVAL BY LANDSCAPE ARCHITECT. MOCK-UP TO BECOME PART OF FINAL WALL W/ APPROVAL BY LANDSCAPE ARCHITECT.
8. FINAL LOCATION OF PLANTING MATERIALS ARE TO BE APPROVED BY PROJECT LANDSCAPE ARCHITECT PRIOR TO PLANTING.
9. SEE LANDSCAPE GENERAL NOTES SHEET LNS-1 FOR MORE INFORMATION.

PLANTING SCHEDULE

KEY	BOTANICAL NAME	COMMON NAME	QTY.	SIZE	COMMENTS
CA	Clethra alnifolia	Hummingbird Summersweet	9	2 gallon	Space as shown
KA	Kalmia latifolia 'Tinkerbell'	Sheep Laurel	4	2 gallon	Space as shown
WF	Weigela florida	'Midnight Wave' Weigela	16	2 gallon	Space as shown
PF	Potentilla fruticosa	'Abbotswood' Bush Cinquefoil	10	2 gallon	Space as shown
COA	Calamagrostis acutiflora	'Overdam' Feather Reed Grass	4	1 gallon	Space as shown
CC	Campanule carpatica	White Clips	32	2 qt. pots	Space as shown
PB	Penstemon barbatus	'Prairie Dusk' Scarlet Bugler	8	2 qt. pots	Space as shown

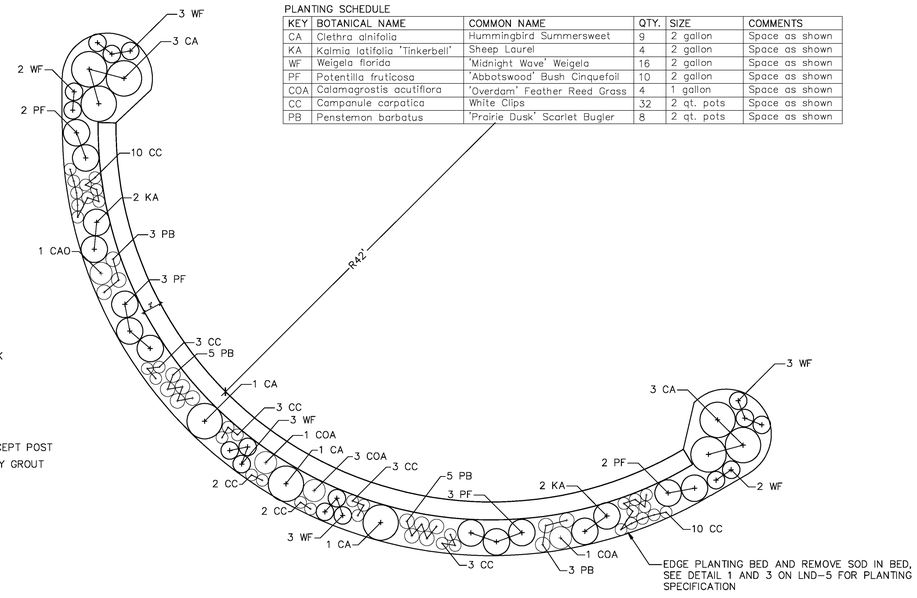

5 LND-4 AMPHITHEATER ENLARGEMENT PLAN
SCALE 1/8"=1'

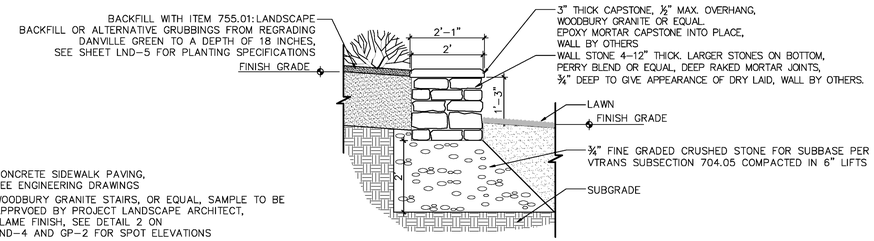

6 LND-4 AMPHITHEATER WALL
SCALE: ½"=1'

TROUGH AND STAIR NOTES:
1.ALL WORK TO CONSTRUCT TROUGH AND STAIRS SHALL BE PAID AS ITEM 900.645 SPECIAL PROVISION (WATER TROUGH AND STAIRS).
2. SEE LANDSCAPE GENERAL NOTES SHEET LNS-1 FOR MORE INFORMATION.
3. STONE USED FOR TROUGH PAVING AND STAIRS SHALL MATCH THAT USED AT THE DANVILLE CIRCLE AND AMPHITHEATER AS CONSTRUCTED.
3. FOR WOOD SURFACES "PAINTED WHITE", USE SIKKENS RUBBOL® SOLID DEK, COLOR WHITE 100.
4. SEE LNS-2 FOR APPROVED MATERIAL ALTERNATES.

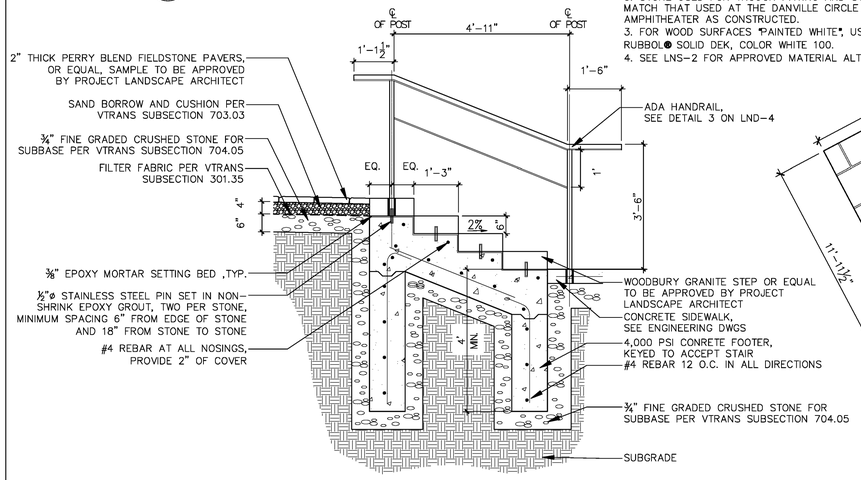

2 LND-4 STAIR AND TROUGH PAVING CROSS SECTION
SCALE: 1/2"=1'-0"

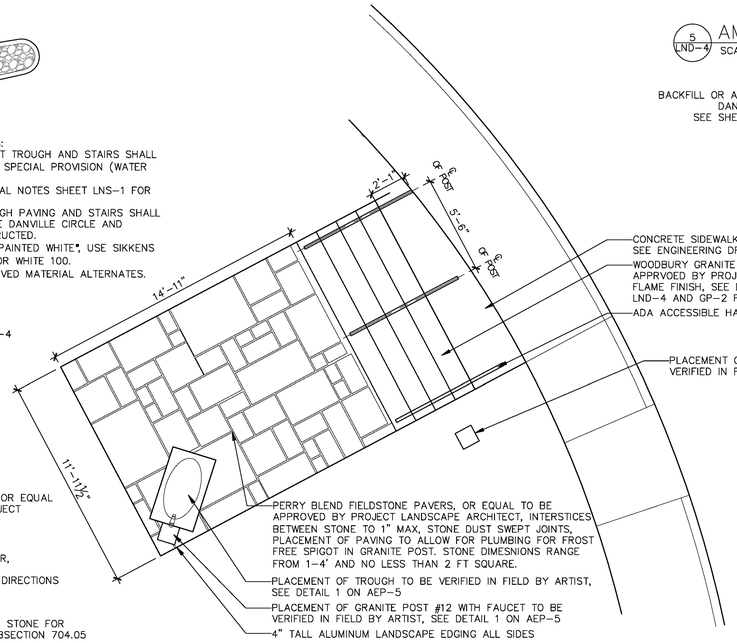

4 LND-4 TROUGH AND STAIR LAYOUT PLAN
SCALE ¼"=1'

GENERAL LANDSCAPING NOTES:
1. ALL LANDSCAPE INSTALLATION SHALL CONFORM TO VTRANS SPECIFICATIONS 651 TURF ESTABLISHMENT, 656 PLANTING TREES, SHRUBS, AND VINES, AND 755 LANDSCAPING MATERIALS.
2. ALL BACK-FILL TO BE 755.01 TO FULL WIDTH OF TREE PIT OR PLANTING BED. TAMP TO REMOVE AIR POCKETS AND WATER THOROUGHLY IMMEDIATELY AFTER PLANTING, TO RECEIVE A MINIMUM OF 10 GALLONS AT EACH WATERING, A MINIMUM OF TWICE WEEKLY DURING THE ESTABLISHMENT PERIOD.
3. SEE LANDSCAPE NOTES SHEET LNS-1 AND LNS-2 FOR PLANTING ALTERNATES.
4. ALL DIMENSIONS ARE IN FEET AND INCHES.

LandWorks
228 Maple St. suite 32
Middlebury,VT 05753
phone: 802.388.3011
fax: 802.388.1950
www.landworksvt.com

PROJECT NAME: DANVILLE
PROJECT NUMBER: F EGC 028-3(32)

FILE NAME: LND 4 | PLOT DATE: 1.19.2011
DESIGN SUPERVISOR: DR | DRAWN BY: RF
DESIGNED BY: LW | CHECKED BY: DR
LANDSCAPE DETAILS SHEET LND-4 | SHEET 198 OF 306