NOTES:
1.ARTIST TO PROVIDE ARTISTIC ENHANCEMENTS. ARTIST RESPONSIBLE FOR INSTALLATION OF ARTITIC ENHANCEMENTS , RAILING, AND LOCATION. CONTRACTOR TO BUILD RAMP AND DECK AND INSTALL SONOTUBE FOUNDATIONS.
2. LOCATION OF MAPMAKER AND PLATFORM TO BE DETERMINED IN FIELD BY ARTIST. LENGTH OF RAMP IS DEPENDENT ON GRADE AT CHOSEN SITE. HEIGHT OF PLATFORM ABOVE GRADE AT BASE OF RAMP NOT TO EXCEED 12".
3. CONTRACTOR TO CONSULT ARTIST TO STAKE/FLAG ACTUAL PLACEMENT OF SONOTUBES PRIOR TO INSTALLATION.
4. ARTIST TO BE CONSULTED ON ACTUAL DATE OF INSTALLATION TO VERIFY PLACEMENT IN FIELD.
5. TEMPLATE FOR PLACEMENT OF THREADED RODS IN SONOTUBE TO BE PROVIDED BY ARTIST.
6. ALL STINGERS TO BE ATTACHED USING GALVANIZED STEEL BRACKETS OR HOT-DIPPED GALVANIZED STRUCTURAL JOIST HANGER NAILS.
7. ALL WOOD SURFACES TO BE SEALED PRIOR TO INSTALLATION. ALL EXPOSED WOOD SURFACES TO BE SEALED.
8. FOR WOOD SURFACES "PAINTED GRAY", USE SIKKENS CETOL® SRD SEMI-TRANSPARENT STAIN, COLOR FOG GRAY. SEE LANDSCAPE GENERAL NOTES SHEET LNS-2 FOR APPROVED ALTERNATES.
9. CONTRACTOR SHALL INSTALL SONOTUBES AND THREADED RODS PLUMB AND LEVEL.
10. BACK-FILL WITH REMOVED EARTH.
11. REPLACE 4" OF TOP SOIL AND REPLANT GRASS.

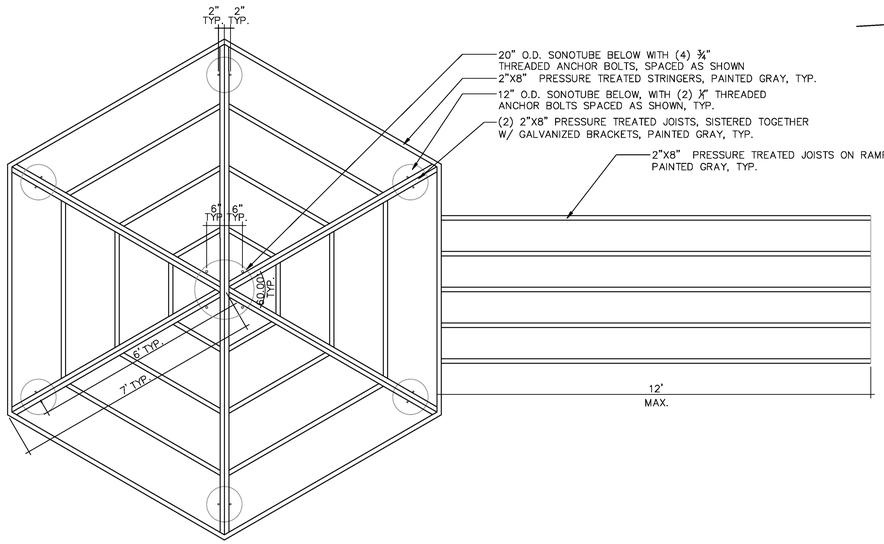

1 AEP-2 MAPMAKER PLATFORM JOIST PLAN
SCALE: ½"=1'

NOTES:
1. CONTRACTOR TO USE ¼" STAINLESS STEEL OR HOT DIPPED GALVANIZED DECKING NAILS OR SCREWS THROUGHOUT.
2. DECKING LAID PERPENDICULAR TO JOISTS.

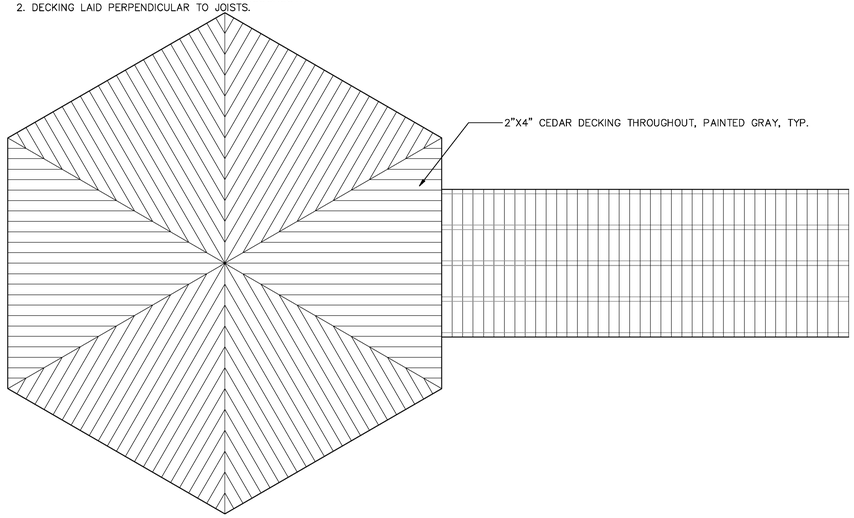

2 AEP-2 MAPMAKER PLATFORM DECKING PLAN
SCALE: ½"=1'

NOTES:
1. FFE AT TOP OF RAMP TO BE MAX 1' ABOVE GRADE WHERE BOTTOM ON RAMP MEETS EXISTING GRADE.
2. RAMP SHALL MET THE REQUIREMENTS OF SECTION 1010 OF THE INTERNATIONAL BUILDING CODE.

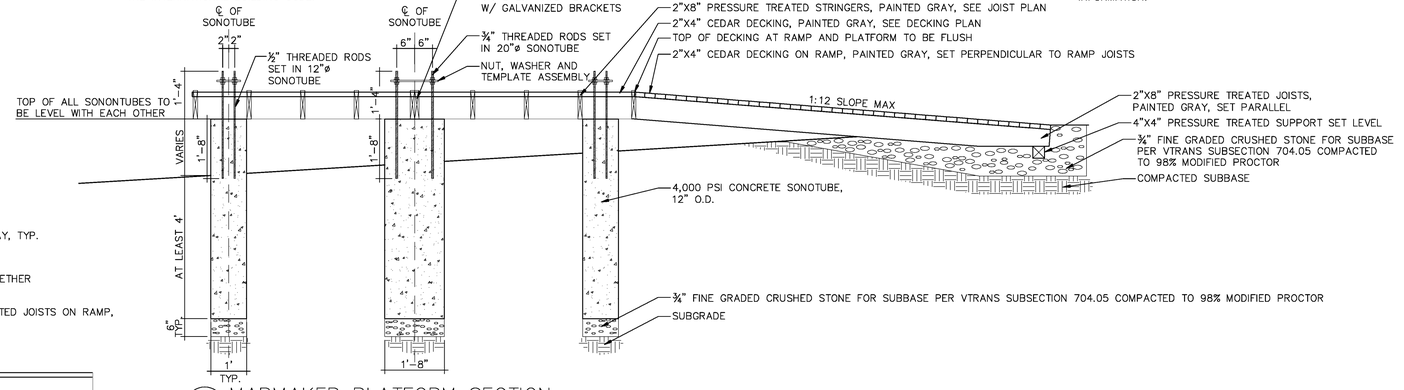

3 AEP-2 MAPMAKER PLATFORM SECTION
SCALE: ½"=1'

MAP OF THE MOUNTAINS NOTES:
1.ALL WORK TO CONSTRUCT MAP OF MOUNTAINS SHALL BE PAID AS ITEM 900.645 SPECIAL PROVISION (MAPMAKER).
2. SEE LANDSCAPE GENERAL NOTES SHEET LNS-1 FOR MORE INFORMATION.

GENERAL LANDSCAPING NOTES:
1. ALL LANDSCAPE INSTALLATION SHALL CONFORM TO VTRANS SPECIFICATIONS 651 TURF ESTABLISHMENT, 656 PLANTING TREES, SHRUBS, AND VINES, AND 755 LANDSCAPING MATERIALS.
2. ALL BACK-FILL TO BE PER SUBSECTION 755.01 TO FULL WIDTH OF TREE PIT OR PLANTING BED. TAMP TO REMOVE AIR POCKETS AND WATER THOROUGHLY IMMEDIATELY AFTERN PLANTING. TO RECIEVE A MINIMUM OF 10 GALLONS AT EACH WATERING, A MINIMUM OF TWICE WEEKLY DURING ESTABLISHMENT PERIOD.

PLANTING SCHEDULE

KEY	BOTANICAL NAME	COMMON NAME	QTY.	SIZE	COMMENTS
CA	Clethra alnifolia	Hummingbird Summersweet	17	2 gallon	place as shown, spaced 3' o.c.

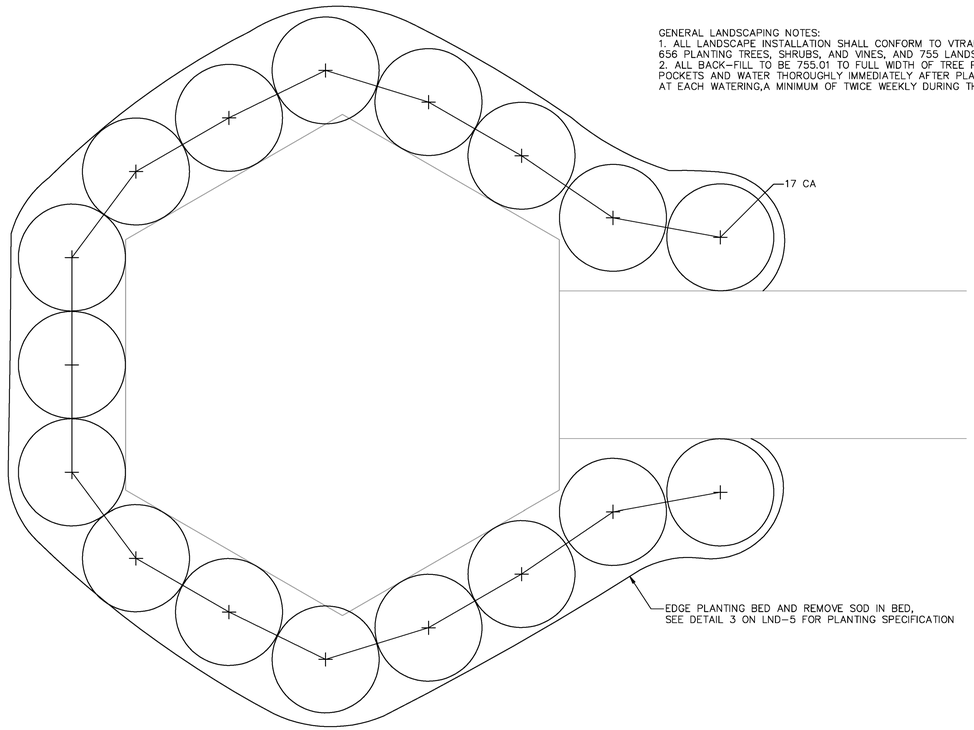

4 AEP-2 MAPMAKER PLATFORM PLANTING PLAN
SCALE: ½"=1'

GENERAL LANDSCAPING NOTES:
1. ALL LANDSCAPE INSTALLATION SHALL CONFORM TO VTRANS SPECIFICATIONS 651 TURF ESTABLISHMENT, 656 PLANTING TREES, SHRUBS, AND VINES, AND 755 LANDSCAPING MATERIALS.
2. ALL BACK-FILL TO BE 755.01 TO FULL WIDTH OF TREE PIT OR PLANTING BED.TAMP TO REMOVE AIR POCKETS AND WATER THOROUGHLY IMMEDIATELY AFTER PLANTING, TO RECEIVE A MINIMUM OF 10 GALLONS AT EACH WATERING,A MINIMUM OF TWICE WEEKLY DURING THE ESTABLISHMENT PERIOD.

Inventor:
Carl Bielenberg
1915 East Hill Road
Marshfield, Vermont
05658
802 456 6998

Artist:
Andrea Wasserman
993 Darling Hill Road
Vershire, Vermont
05079
802 685 3208
asw@together.net

PROJECT NAME: DANVILLE
PROJECT NUMBER: F EGC 028-3(32)

FILE NAME: AEP 2
DESIGN SUPERVISOR: WASSERMAN
DESIGNED BY: WASSERMAN
ARTISTIC ENHANCEMENT PLAN AEP-2
PLOT DATE: 1.19.2011
DRAWN BY: LANDWORKS
CHECKED BY: LANDWORKS
SHEET 201 OF 306