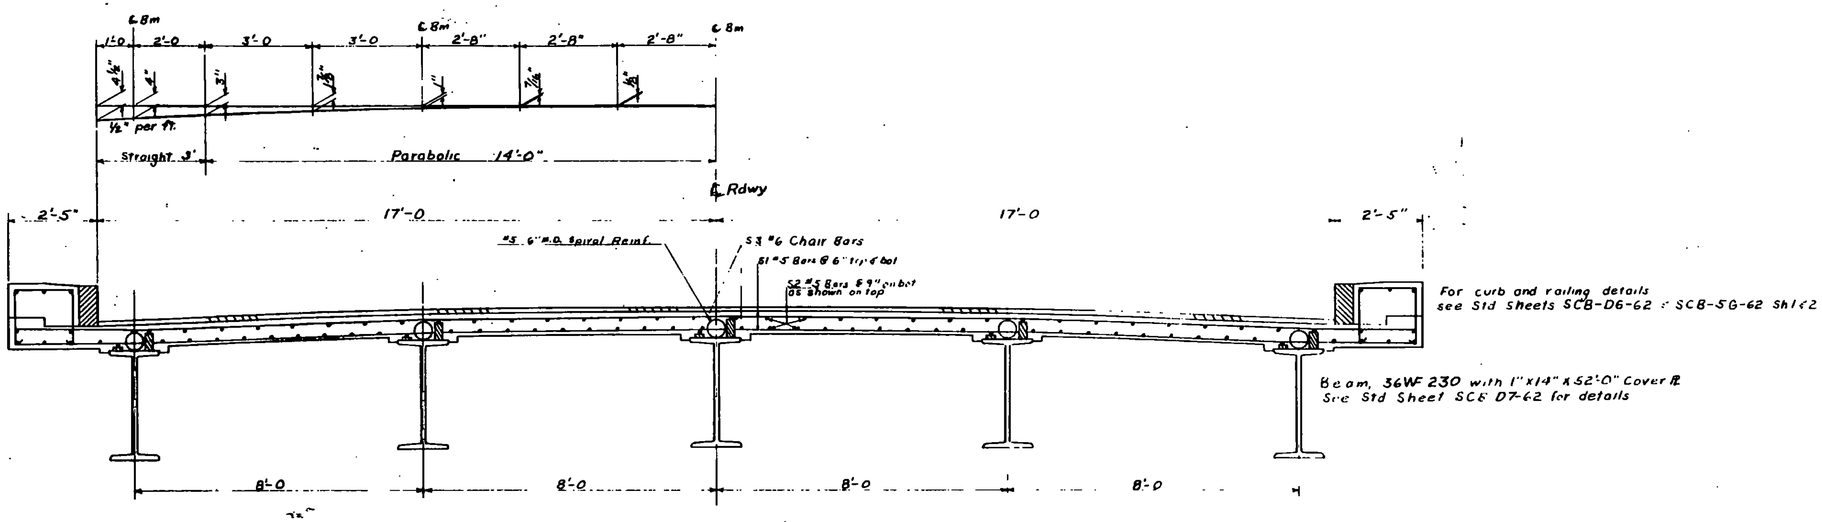

TYPICAL SECTION

For additional details see Std Sht SCB-30-62.

Spiral Pitch

℄ brg - 10'	double	@	5 ½"
10' - 20'	double	@	6"
20' - 30'		@	4"
30' - ℄ Span		@	5"

F-DECK(22)S, BR. #99
THIS SHEET FOR INFORMATION ONLY

Rev. Br 4A of 16

ITEM NO.	ITEM	UNIT	NET		TOTAL	FINAL
	CHAN. EXCAV. OF EARTH	C. Y.				
	CHAN. EXCAV. OF ROCK	C. Y.				
	UNCLASS. CHAN. EXCAV.	C. Y.				
	STRUCT. EXCAV.	C. Y.				
	CONC. CLASS AA (MOD.)	C. Y.				
	CONC. CLASS B (MOD.)	C. Y.				
	REINF. STEEL	LBS.				
	ASPHALTIC-ASB. COATING	S. Y.				
	TREATED TIMBER PILING	L. F.				
	SPLICES FOR STEEL PILING	EA.				
	STEEL PILING	L. F.				
	UNTREATED TIMBER PILING	L. F.				

SHEET 16 OF 40

STATE OF VERMONT
DEPARTMENT OF HIGHWAYS

TOWN OF MT. HOLLY-LUDLOW
ROUTE NO. I 89 LOG STA. 1+30
TYPICAL BRIDGE SECTION
REVISED SHEET
SCALE ¼ in = 1 ft
SURVEYED BY
DRAWN BY AGC CHECKED BY WBT
PROJECT NO. F025-1(6)
SHEET 8A-A OF 19A