CURB TIE LAYOUT SHEET 8

ROADWAY CURB TIES

LABEL	BEGIN STATION	BEGIN OFFSET		END STATION	END OFFSET		RADIUS (ft)	LENGTH (ft)
L-86	54+43.11	21.00	LT	55+25.87	21.00	LT	N/A	82.77
C-121	55+25.87	21.00	LT	55+61.99	21.00	LT	17629.91	36.07
C-122	55+61.99	21.00	LT	55+66.99	26.00	LT	5.00	7.86
L-91	55+66.99	26.00	LT	55+66.99	27.50	LT	N/A	1.50
L-92	55+66.99	32.50	LT	55+66.98	43.70	LT	N/A	11.20
C-123	55+66.98	43.70	LT	55+61.92	48.69	LT	5.00	7.90
L-93	55+61.92	48.69	LT	54+78.21	47.71	LT	N/A	83.61
L-94	55+91.03	32.50	LT	55+91.04	39.05	LT	N/A	6.66
C-124	55+91.04	39.05	LT	56+00.98	49.04	LT	10.00	15.62
L-98	56+61.33	49.04	LT	56+00.98	49.04	LT	N/A	60.18
L-95	55+91.03	27.50	LT	55+91.03	26.00	LT	N/A	1.50
C-125	55+91.03	26.00	LT	55+96.04	21.00	LT	5.00	7.86
C-126	55+96.04	21.00	LT	56+72.95	21.00	LT	17629.91	76.82
C-127	56+72.95	21.00	LT	56+82.33	27.51	LT	10.00	15.73
L-96	56+82.96	32.50	LT	56+82.95	45.49	LT	N/A	12.99
C-128	56+82.95	45.49	LT	56+77.93	50.48	LT	5.00	7.85
L-97	56+77.93	50.48	LT	56+74.75	50.48	LT	N/A	3.17
C-129	57+32.81	49.69	LT	57+23.05	39.70	LT	10.00	15.43
L-99	57+23.05	39.70	LT	57+23.04	31.01	LT	N/A	8.69
C-130	57+23.04	31.01	LT	57+33.05	21.00	LT	10.00	15.73
C-131	57+33.05	21.00	LT	58+08.91	21.00	LT	17629.91	75.77
C-132	58+08.91	21.00	LT	58+28.92	39.77	LT	20.00	30.19
C-133	58+53.18	42.28	LT	58+73.19	21.00	LT	20.00	32.71
L-100	58+73.19	21.00	LT	58+94.61	21.00	LT	N/A	21.40
C-134	58+94.61	21.00	LT	59+36.25	23.08	LT	400.00	41.68
L-101	59+36.25	23.08	LT	59+49.98	24.48	LT	N/A	13.80
C-120A	40+40.56 (DEVIN ST.)	11.08	LT	40+32.47 (DEVIN ST.)	12.97	LT	20.00	8.37
C-120B	55+04.63	27.49	RT	55+19.37	21.00	RT	20.00	16.58
L-102	55+19.37	21.00	RT	55+25.87	21.00	RT	N/A	6.50

ROADWAY CURB TIES (Con't)

LABEL	BEGIN STATION	BEGIN OFFSET		END STATION	END OFFSET		RADIUS (ft)	LENGTH (ft)
C-135	55+25.87	21.00	RT	57+06.88	21.00	RT	17671.91	181.02
C-136	57+06.68	21.00	RT	57+11.67	25.99	RT	5.00	7.84
L-103	57+11.67	25.99	RT	57+11.67	27.50	RT	N/A	1.51
L-104	57+46.62	27.50	RT	57+46.62	26.00	RT	N/A	1.50
C-137	57+46.62	26.00	RT	57+51.61	21.00	RT	5.00	7.85
C-138	57+51.61	21.00	RT	57+86.46	21.00	RT	17671.91	34.89
C-139A	57+86.46	21.00	RT	58+01.19	27.50	RT	20.00	16.59
C-139B	45+31.51 (ADVENT)	9.98	RT	42+37.68 (ADVENT)	9.00	RT	20.00	6.28
L-105	45+37.68 (ADVENT)	9.00	RT	45+44.90 (ADVENT)	9.00	RT	N/A	7.22
C-140A	45+44.90 (ADVENT)	9.00	LT	45+34.35 (ADVENT)	12.01	LT	20.00	11.11
C-140B	58+29.97	27.59	RT	58+44.77	21.00	RT	20.00	16.70

NOTE: ALL RADII AND LENGTHS ARE GIVEN TO THE EXPOSED FACE OF CURBING AT THE EDGE OF ROADWAY.

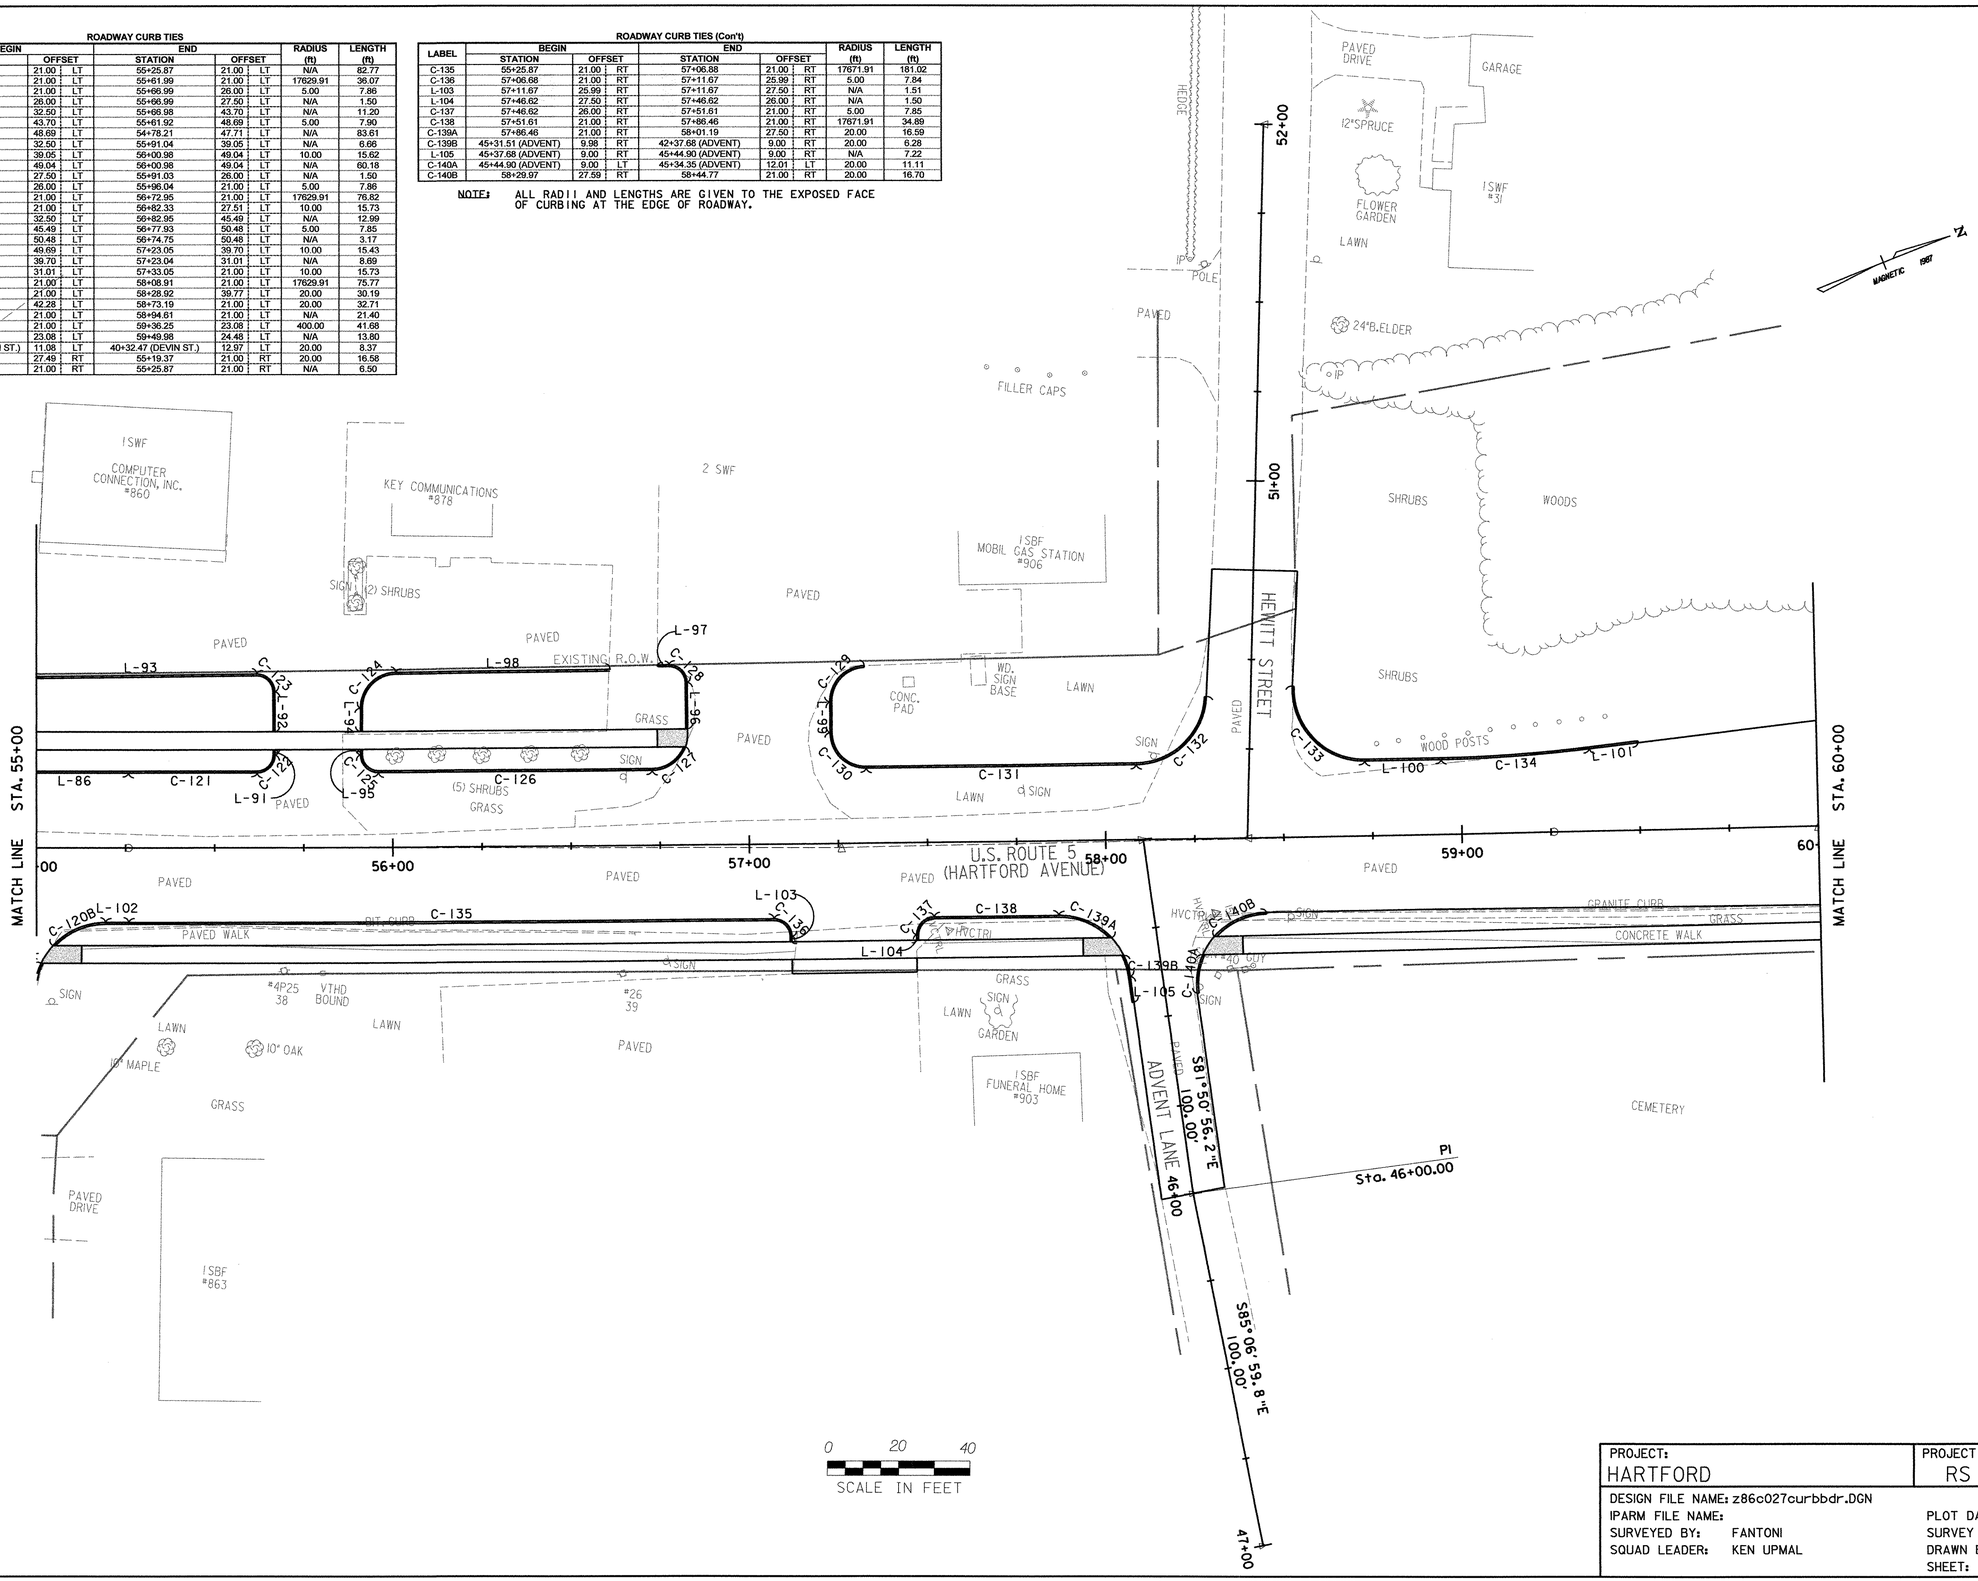

DATUM

VERTICAL NGVD 1929
HORIZONTAL N/A

PROJECT: HARTFORD	PROJECT NO.: RS 0113(40)
DESIGN FILE NAME: z86c027curbbdr.DGN	
IPARM FILE NAME:	PLOT DATE: 1/13/2007
SURVEYED BY: FANTONI	SURVEY DATE: 1/87
SQUAD LEADER: KEN UPMAL	DRAWN BY: E. ATKINS
	SHEET: 75 OF 239