PRE-CONSTRUCTION PLAN SHEET 1

GENERAL NOTES:

1) PRIOR TO THE START OF WORK, PROVIDE THE APPROPRIATE INLET PROTECTION TO ALL DRAIN INLETS WITHIN THE LIMIT OF WORK.
2) EXCEPT IN LAWNS AND PAVED AREAS, THE CONTRACTOR SHALL INSTALL PROJECT DEMARCATION FENCING ALONG THE LIMITS OF THE REQUIRED SOIL DISTURBANCE TO PREVENT CONSTRUCTION EQUIPMENT FROM UNNECESSARILY DISTURBING SOIL OR VEGETATION.
3) ALL SEDIMENT AND EROSION PREVENTION AND CONTROL MEASURES SHALL BE COMPLETED AND IN PLACE BEFORE THE BEGINNING OF WORK.
4) SEE LANDSCAPE SHEETS FOR TREE PROTECTION ZONES AND THE 2007 INDIVIDUAL PLANTING AREA.
5) THE CHAIN-LINK FENCE, 4 FEET LOCATED ALONG THE LIMITS OF CONSTRUCTION BEHIND THE U.S. RTE. 5 GROUND ANCHORED SOLDIER PILE WALL SHALL BE INSTALLED AT THE START OF CONSTRUCTION, MAINTAINED FOR THE DURATION OF THE PROJECT, AND REMOVE FENCE AT PROJECT COMPLETION.

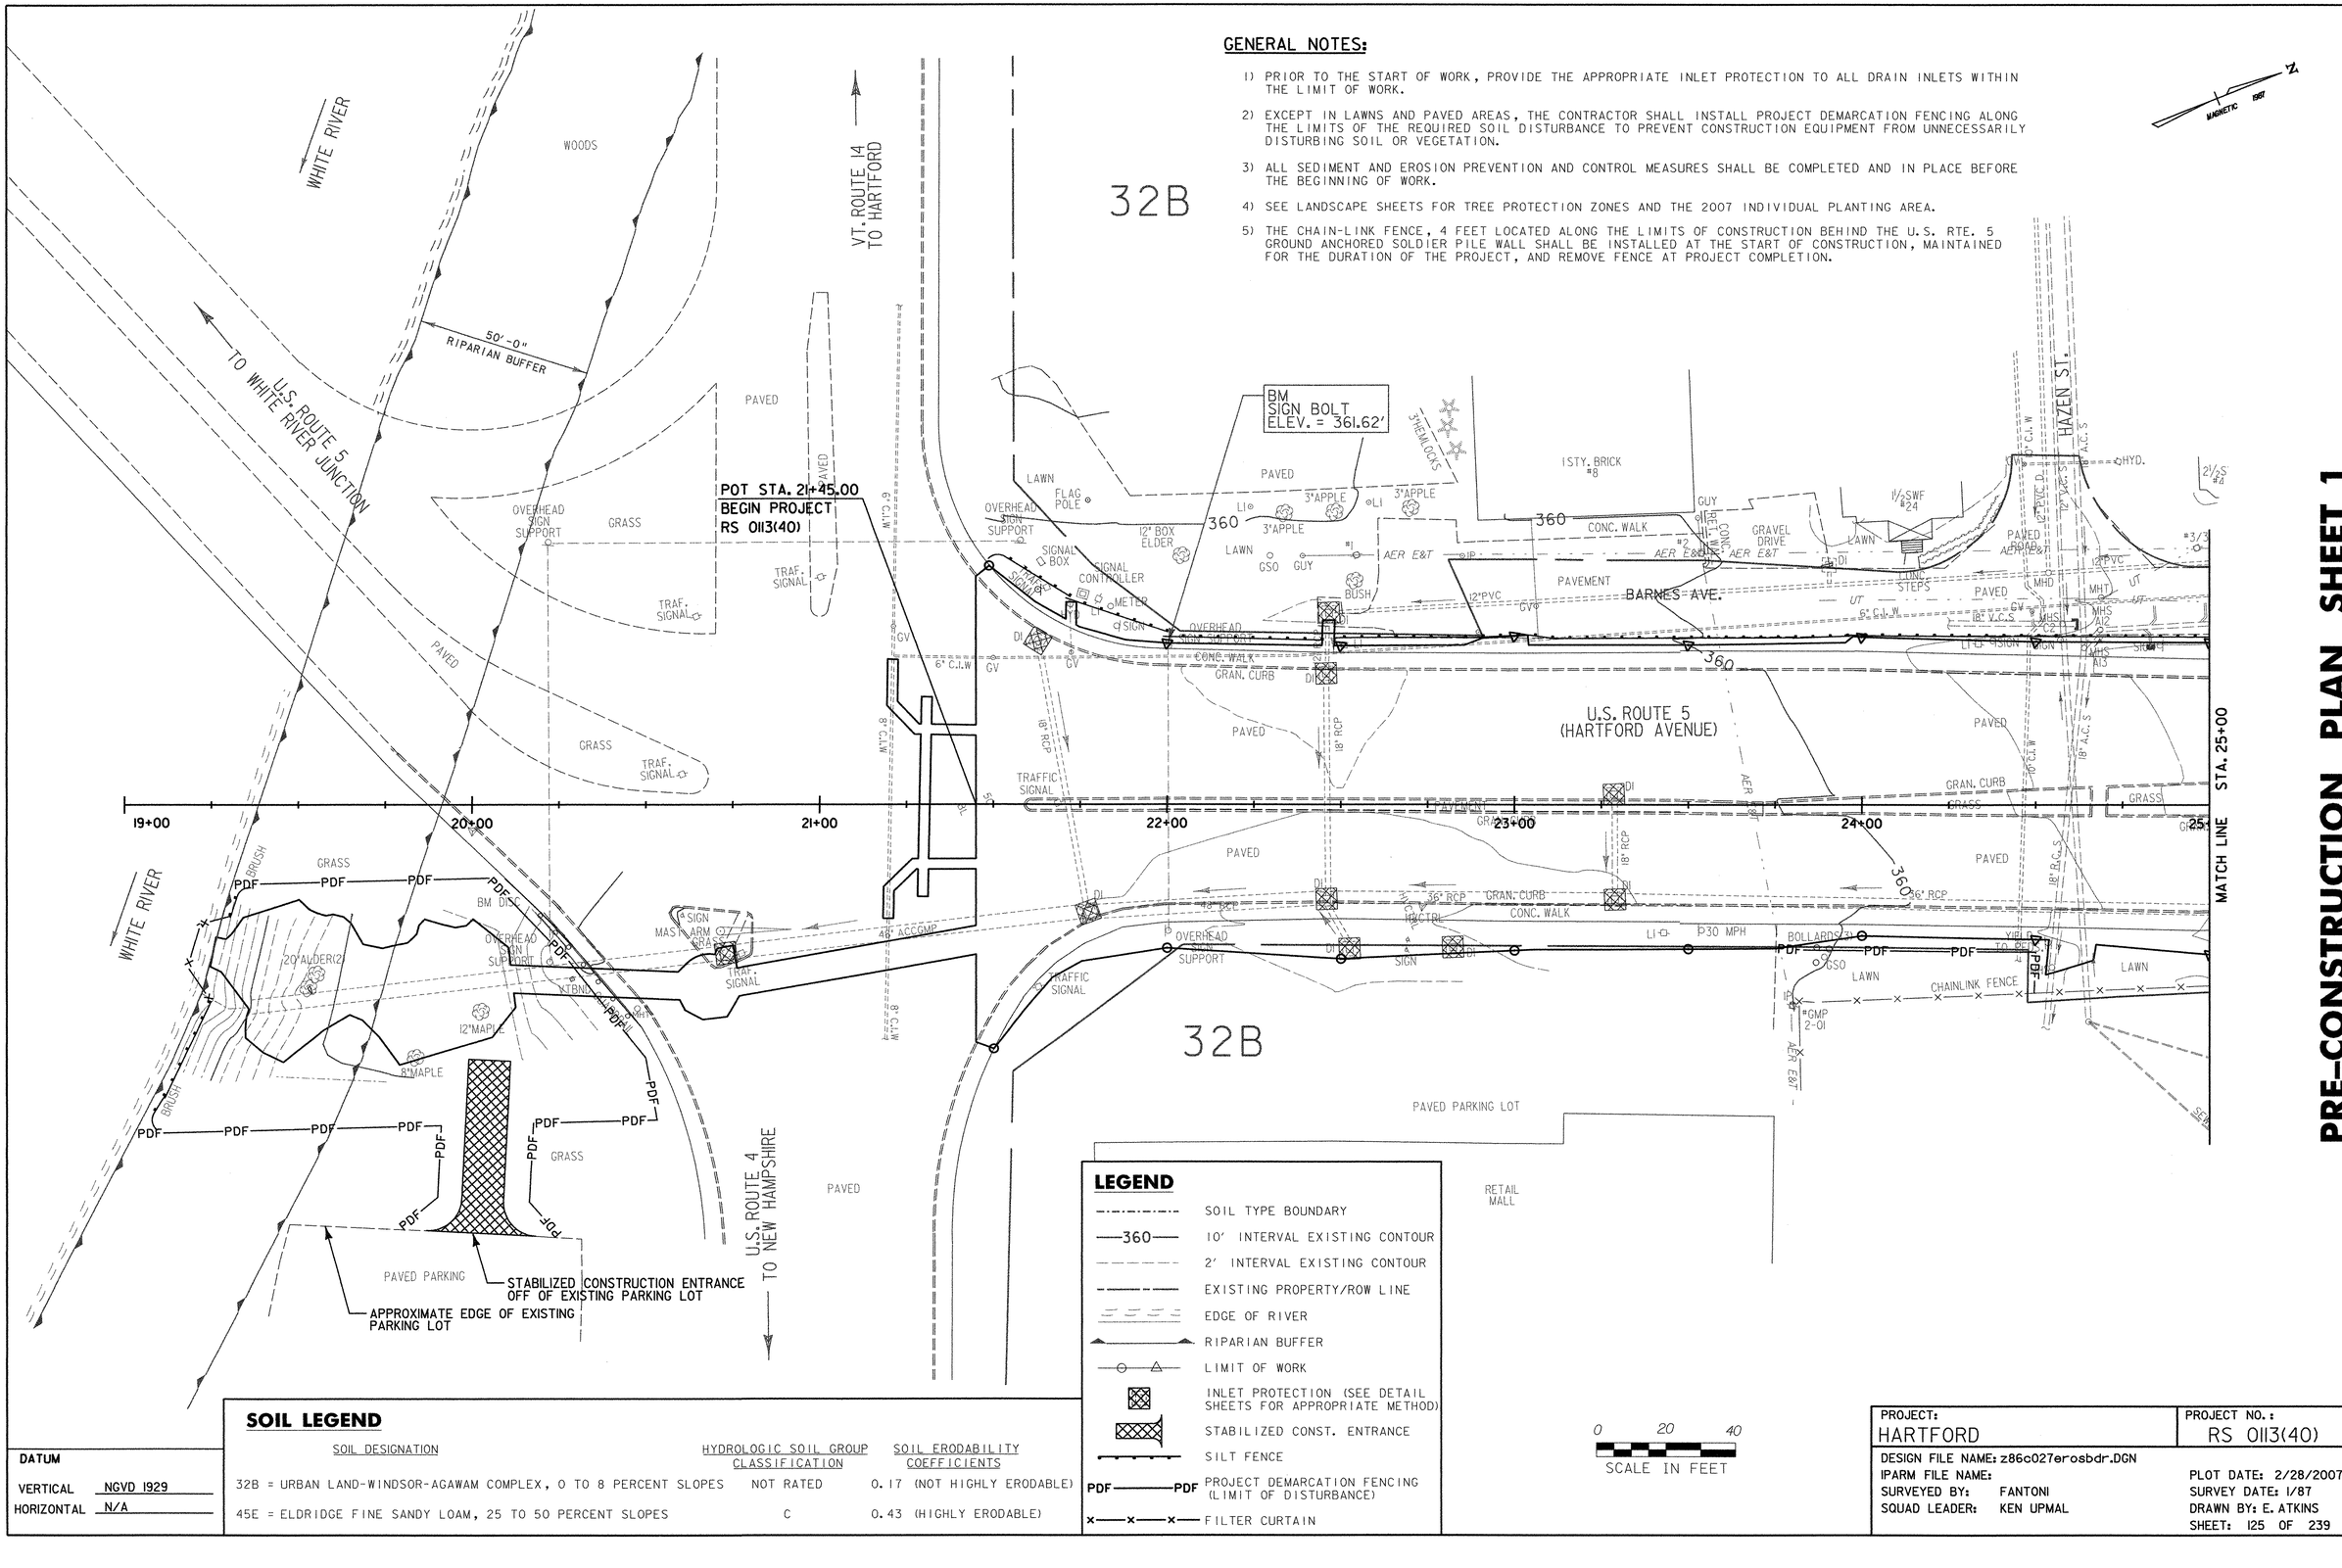

LEGEND

- SOIL TYPE BOUNDARY
- 360 — 10' INTERVAL EXISTING CONTOUR
- 2' INTERVAL EXISTING CONTOUR
- EXISTING PROPERTY/ROW LINE
- EDGE OF RIVER
- RIPARIAN BUFFER
- LIMIT OF WORK
- INLET PROTECTION (SEE DETAIL SHEETS FOR APPROPRIATE METHOD)
- STABILIZED CONST. ENTRANCE
- SILT FENCE
- PDF — PDF PROJECT DEMARCATION FENCING (LIMIT OF DISTURBANCE)
- FILTER CURTAIN

0 20 40
SCALE IN FEET

SOIL LEGEND

SOIL DESIGNATION	HYDROLOGIC SOIL GROUP CLASSIFICATION	SOIL ERODABILITY COEFFICIENTS
32B = URBAN LAND-WINDSOR-AGAWAM COMPLEX, 0 TO 8 PERCENT SLOPES	NOT RATED	0.17 (NOT HIGHLY ERODABLE)
45E = ELDRIDGE FINE SANDY LOAM, 25 TO 50 PERCENT SLOPES	C	0.43 (HIGHLY ERODABLE)

DATUM

VERTICAL NGVD 1929
HORIZONTAL N/A

PROJECT: HARTFORD	PROJECT NO.: RS 0113(40)
DESIGN FILE NAME: z86c027erosbdr.DGN	
IPARM FILE NAME:	PLOT DATE: 2/28/2007
SURVEYED BY: FANTONI	SURVEY DATE: 1/87
SQUAD LEADER: KEN UPMAL	DRAWN BY: E. ATKINS
	SHEET: 125 OF 239