PRE-CONSTRUCTION PLAN SHEET 2

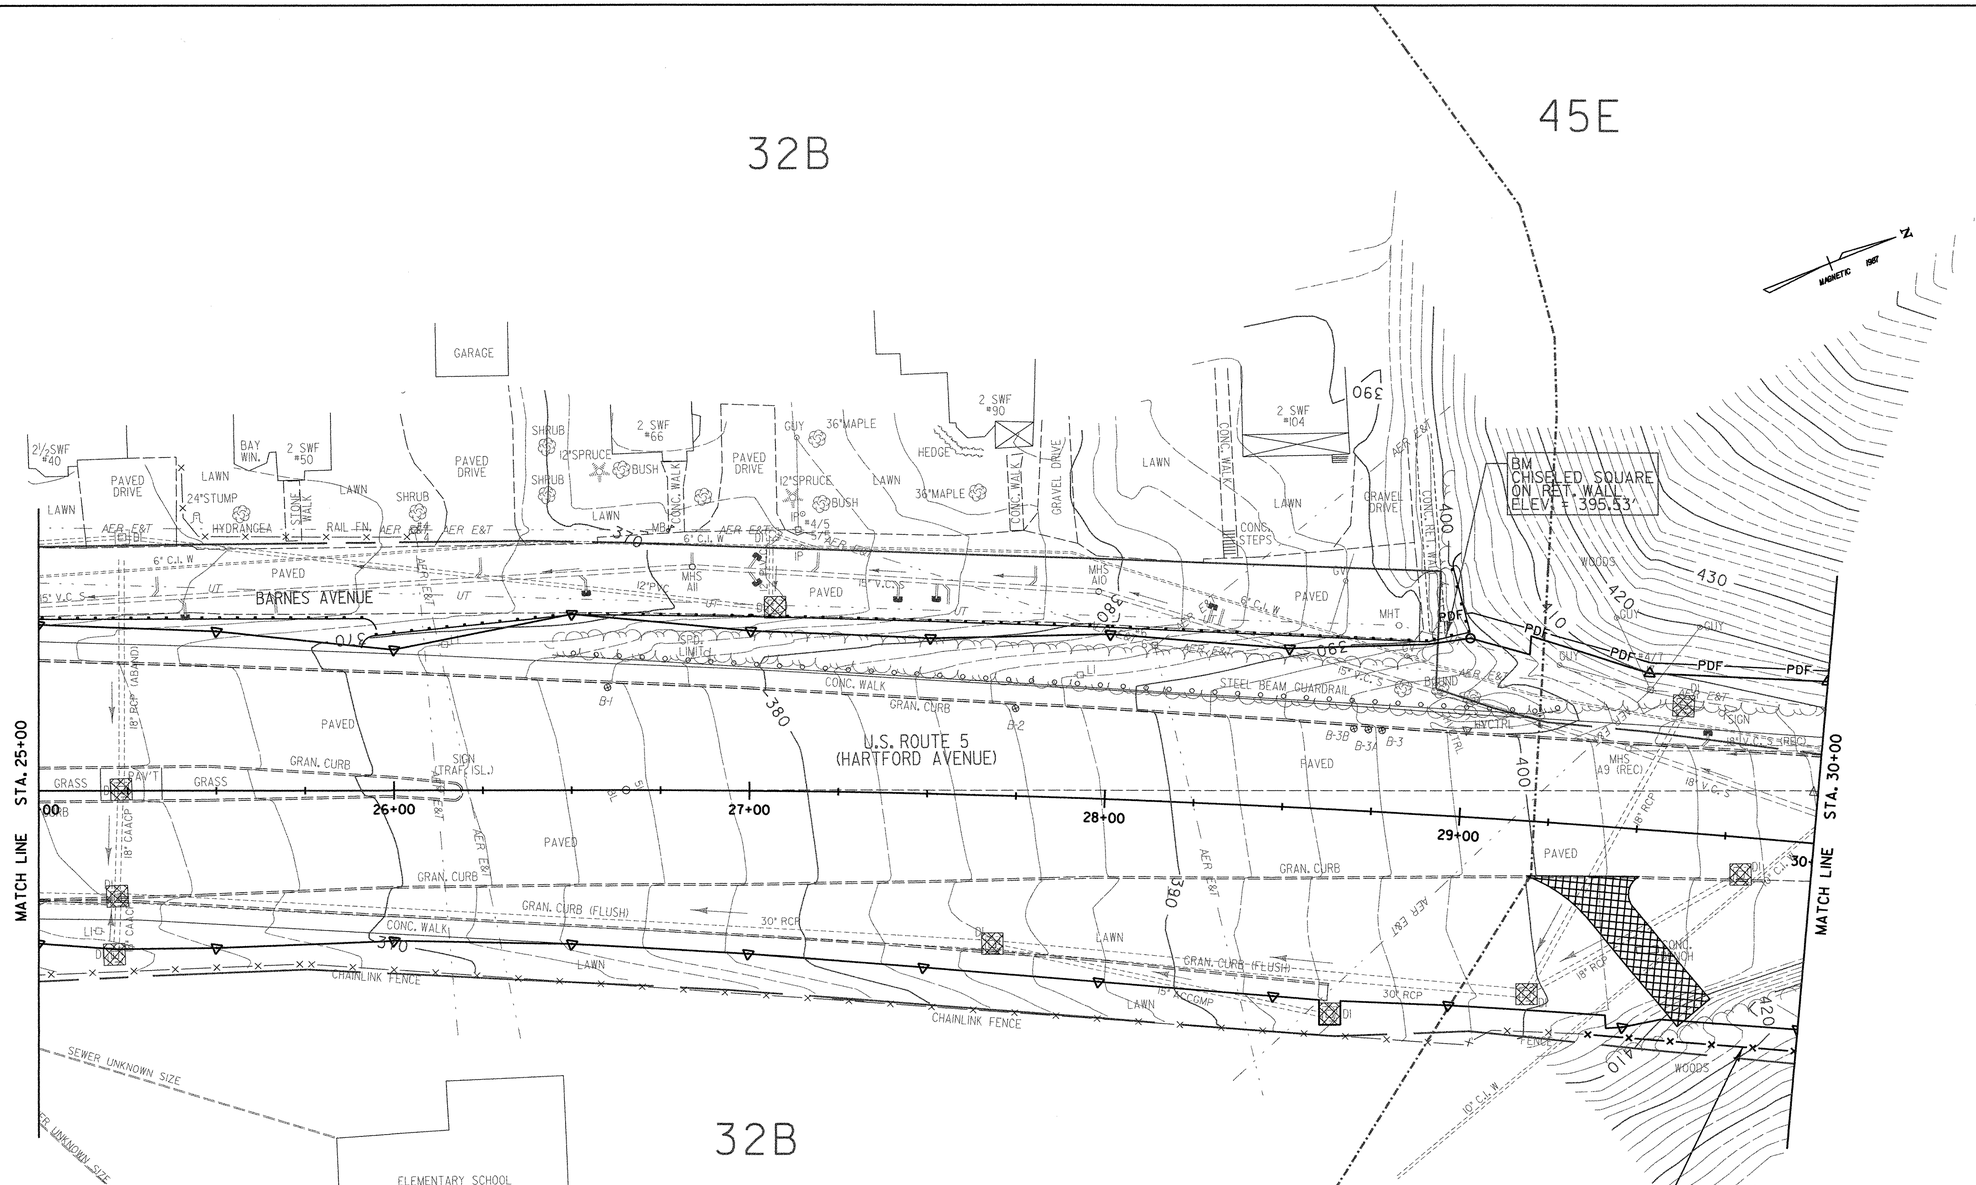

CHAIN-LINK FENCE, 4 FEET SHALL BE INSTALLED AT THE START OF CONSTRUCTION AND MAINTAINED FOR THE DURATION OF THE PROJECT. INSTALL FENCE 5' BEYOND (TYP.) THE LIMIT OF SLOPE WORK. LOCATION OF THE FENCE SHALL BE FIELD ADJUSTED TO AVOID CUTTING OR REMOVING OF TREES. REMOVE FENCE AT PROJECT COMPLETION

LEGEND

- SOIL TYPE BOUNDARY
- 360 — 10' INTERVAL EXISTING CONTOUR
- 2' INTERVAL EXISTING CONTOUR
- EXISTING PROPERTY/ROW LINE
- EDGE OF RIVER
- RIPARIAN BUFFER
- LIMIT OF WORK
- INLET PROTECTION (SEE DETAIL SHEETS FOR APPROPRIATE METHOD)
- STABILIZED CONST. ENTRANCE
- SILT FENCE
- PDF — PDF PROJECT DEMARCATION FENCING (LIMIT OF DISTURBANCE)
- FILTER CURTAIN

SOIL LEGEND

SOIL DESIGNATION	HYDROLOGIC SOIL GROUP CLASSIFICATION	SOIL ERODABILITY COEFFICIENTS
32B = URBAN LAND-WINDSOR-AGAWAM COMPLEX, 0 TO 8 PERCENT SLOPES	NOT RATED	0.17 (NOT HIGHLY ERODABLE)
45E = ELDRIDGE FINE SANDY LOAM, 25 TO 50 PERCENT SLOPES	C	0.43 (HIGHLY ERODABLE)

0 20 40
SCALE IN FEET

DATUM
VERTICAL NGVD 1929
HORIZONTAL N/A

PROJECT:	PROJECT NO.:
HARTFORD	RS 0113(40)

DESIGN FILE NAME: z86c027erosbdr.DGN
IPARM FILE NAME:
SURVEYED BY: FANTONI
SQUAD LEADER: KEN UPMAL
PLOT DATE: 2/28/2007
SURVEY DATE: 1/87
DRAWN BY: E. ATKINS
SHEET: 126 OF 239