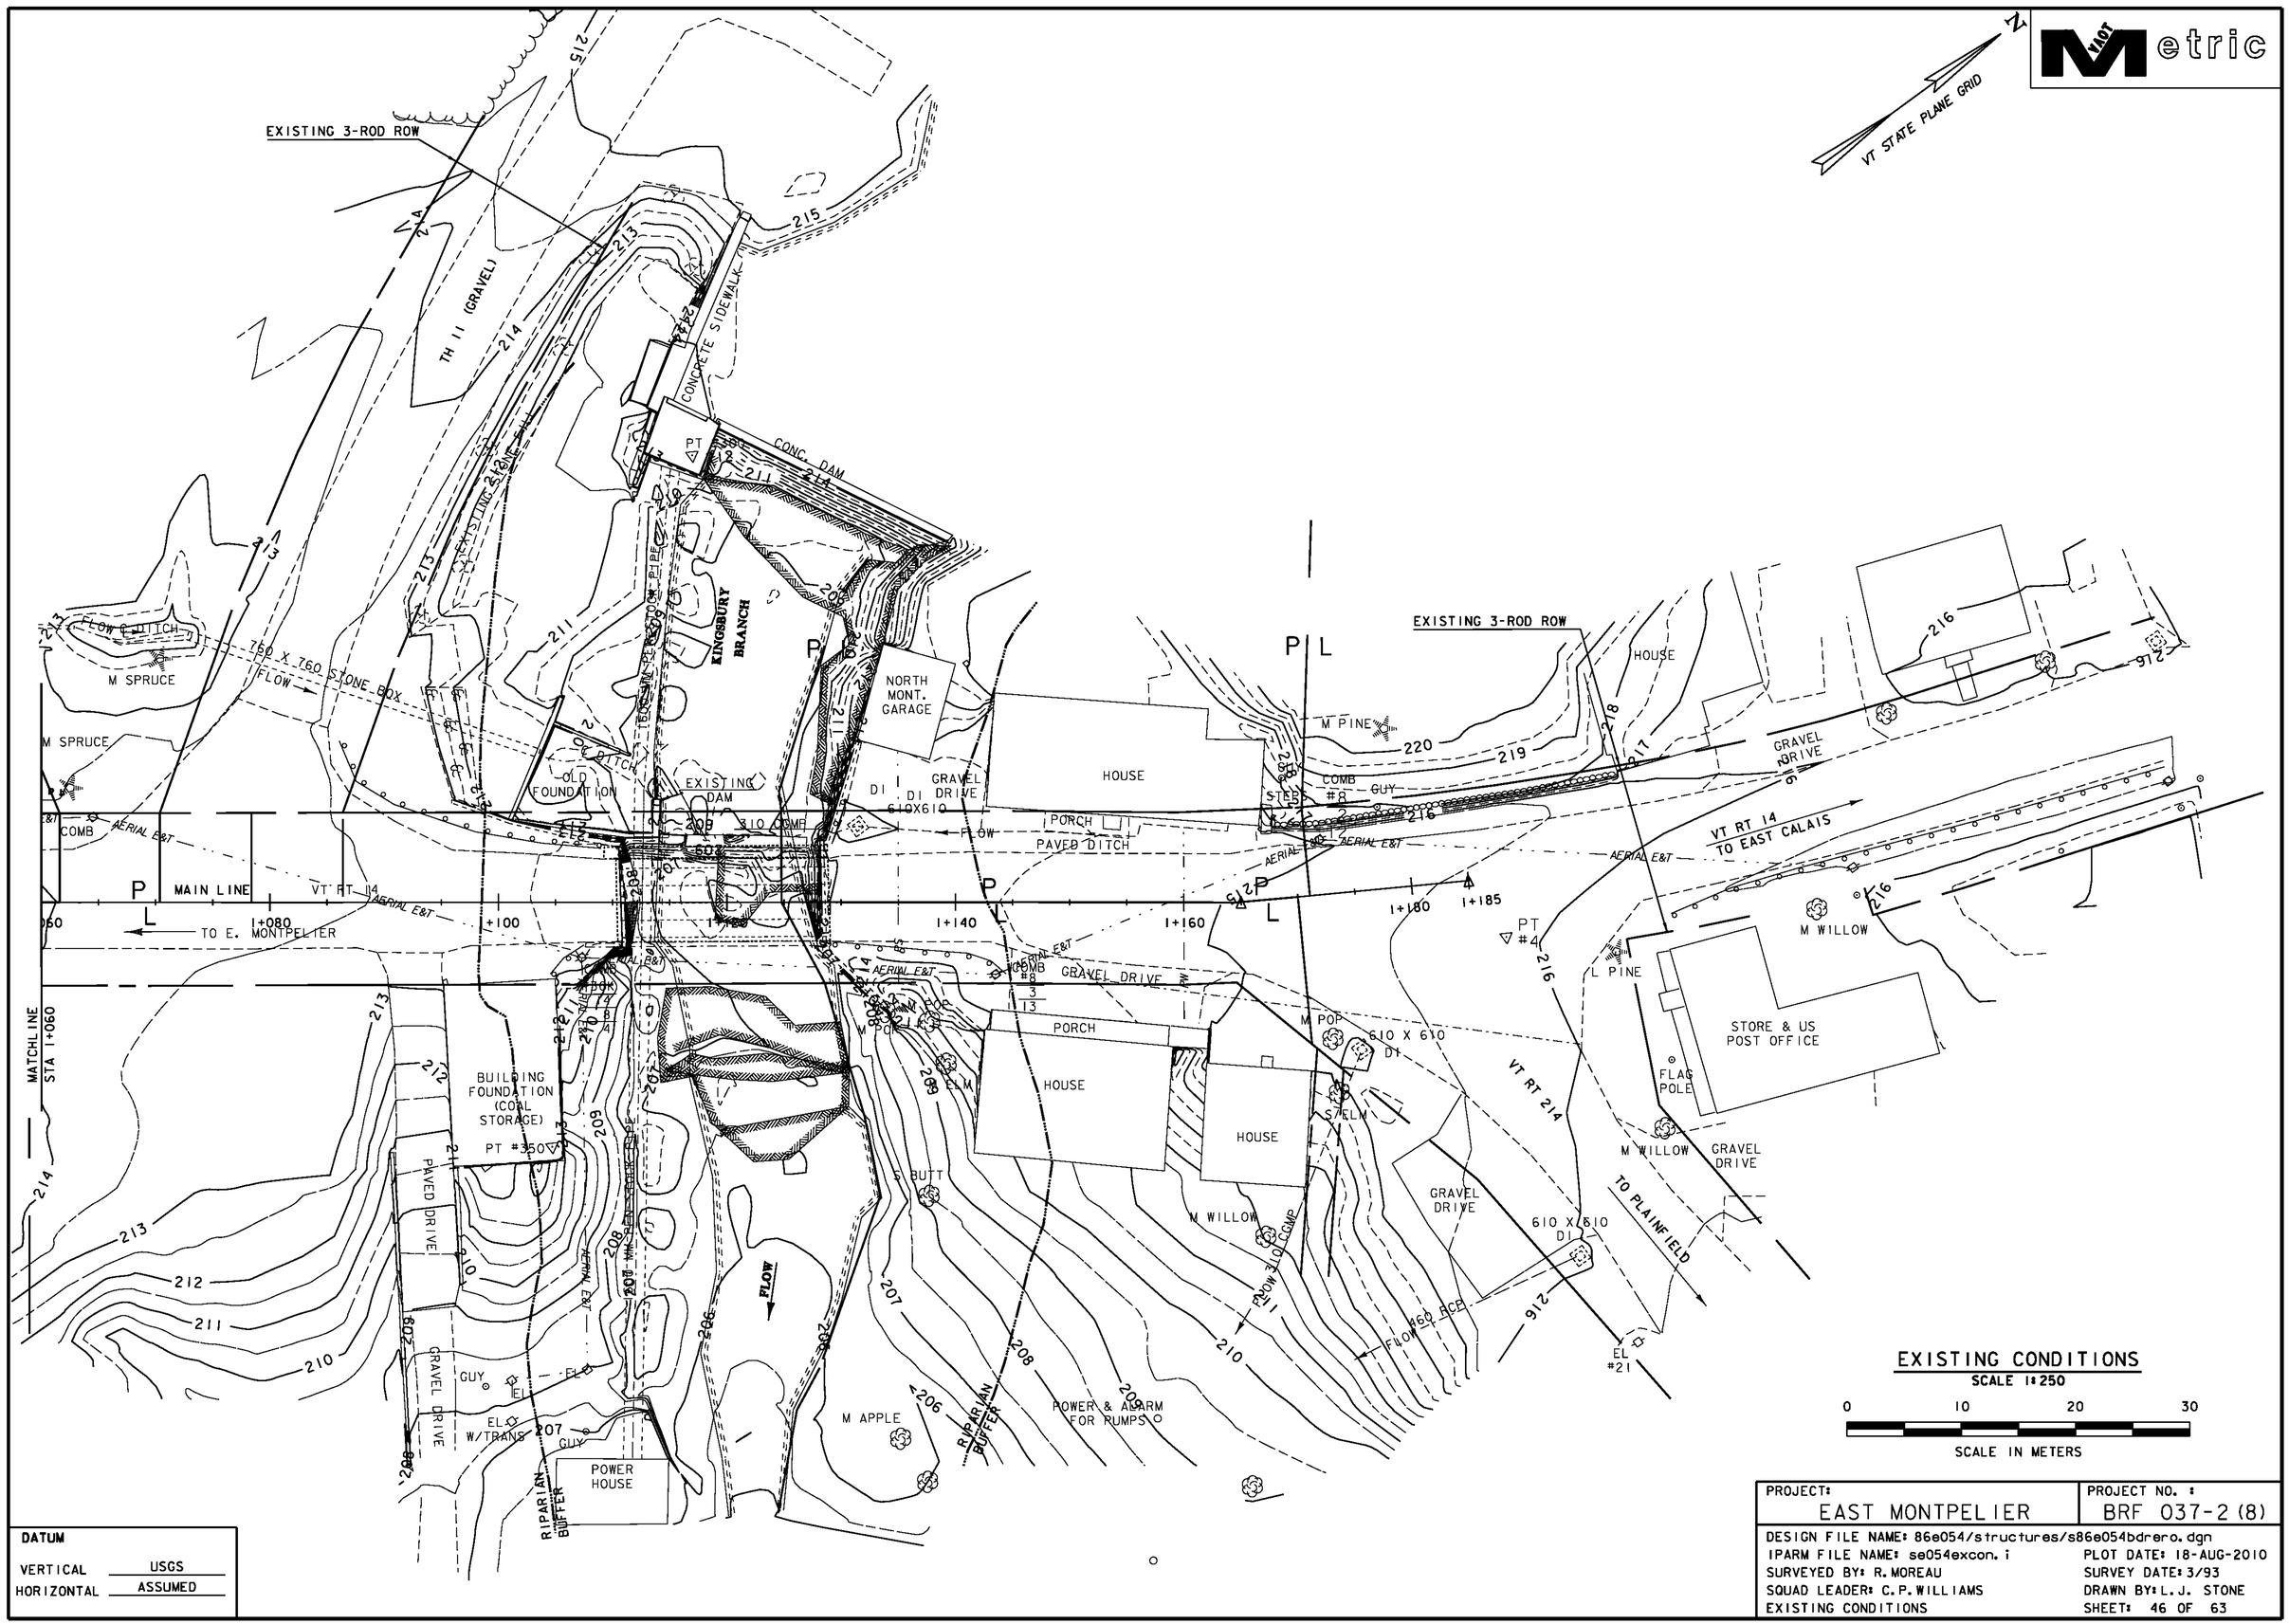

DATUM	
VERTICAL	USGS
HORIZONTAL	ASSUMED

PROJECT:	PROJECT NO. :
EAST MONTPELIER	BRF 037-2 (8)

DESIGN FILE NAME: 86e054/structures/s86e054bdrero.dgn
IPARM FILE NAME: se054excon.i — PLOT DATE: 18-AUG-2010
SURVEYED BY: R. MOREAU — SURVEY DATE: 3/93
SQUAD LEADER: C.P. WILLIAMS — DRAWN BY: L.J. STONE
EXISTING CONDITIONS — SHEET: 46 OF 63