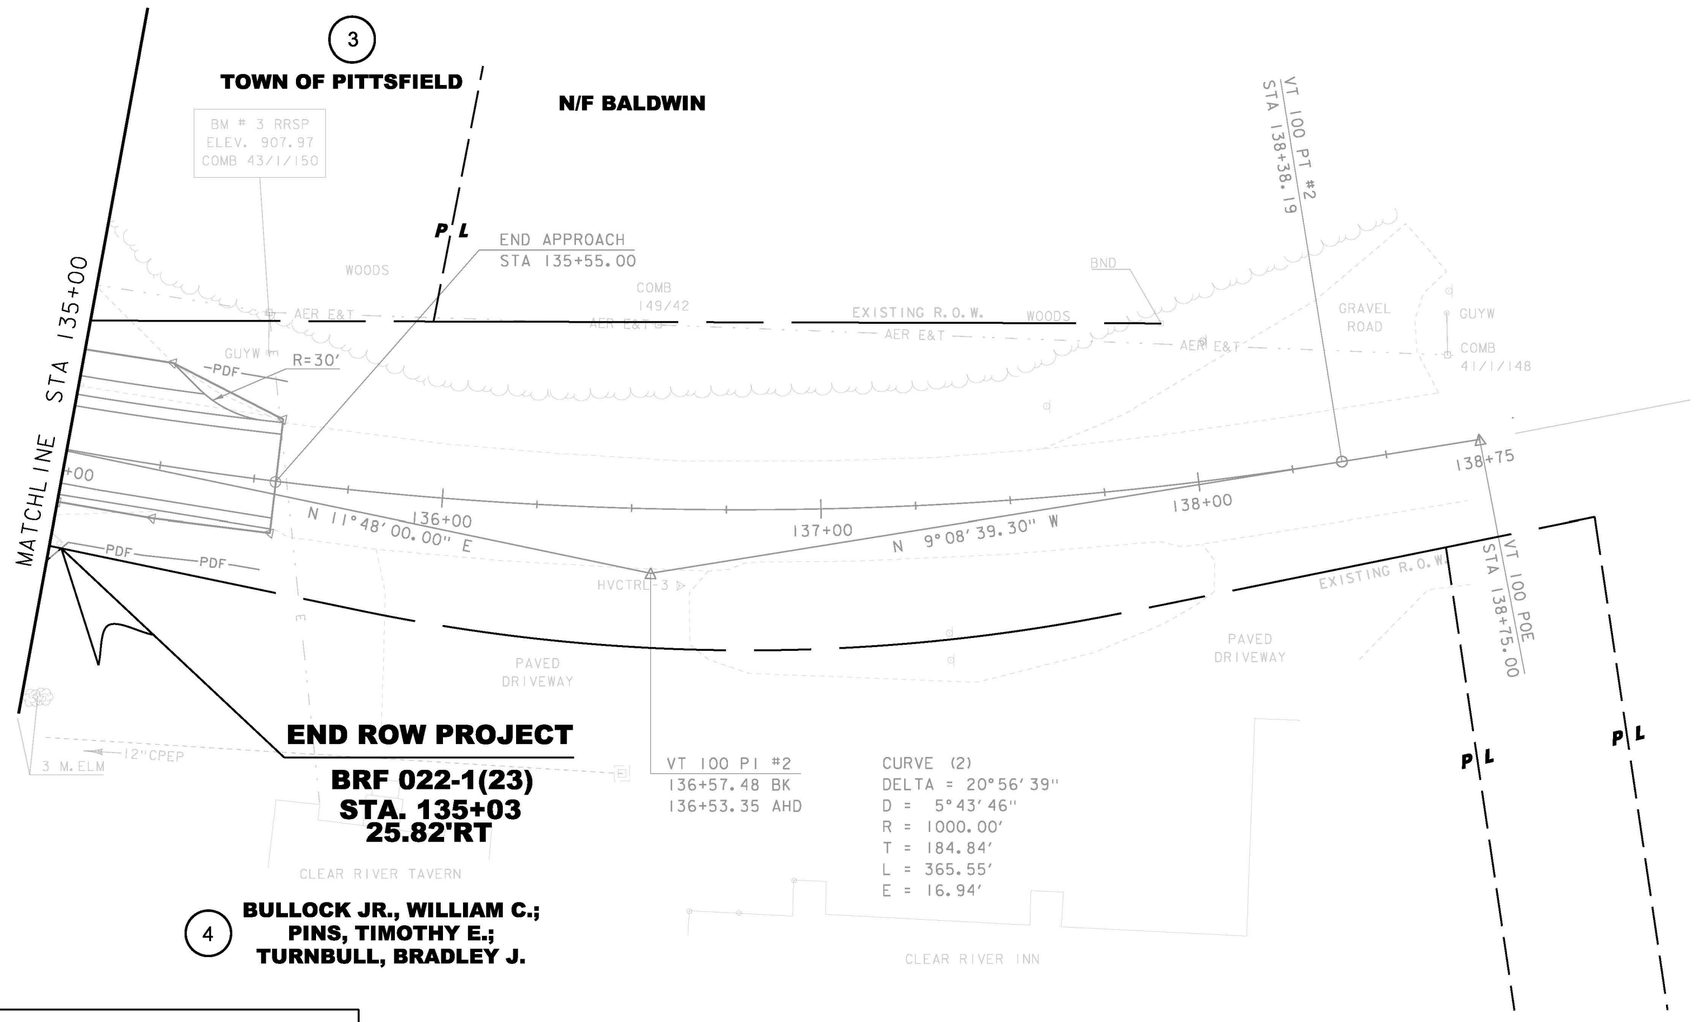

LINES SHOWN ON THIS PLAN AS EXISTING PROPERTY LINES P/L ARE BELIEVED TO BE ACCURATE BUT SHOULD NOT BE RELIED UPON FOR PURPOSES UNRELATED TO THE STATE OF VERMONT'S ACQUISITION OF LAND AND RIGHTS FOR THIS PROJECT.

FOR R.O.W. USE ONLY

LAYOUT SHEET 3

SCALE 1" = 20'-0"

20 0 20

PROJECT NAME: PITTSFIELD	
PROJECT NUMBER: BRF 022-1(23)	
FILE NAME: r86e060_lay3.dgn	PLOT DATE: 02-APR-2013
PROJECT LEADER: K. HIGGINS	DRAWN BY: K. FRIEDLAND
DESIGNED BY: J. SALVATORI	CHECKED BY: J. SALVATORI
ROW LAYOUT SHEET 3 OF 3	SHEET 6 OF 15