PORTLAND CEMENT CONCRETE SIDEWALK, 5"
REV 68+70 – 69+00 RT

SNOW FENCE (MOD)
REV 67+76 – 70+99 LT

CHANGE ELEVATION OF SEWER MANHOLE
REV 67+89 LT
REV 69+31 RT

CHANGING ELEV OF DI, CB OR MH
REV 68+94 RT
REV 71+44 LT

ADJUST ELEVATION OF VALVE BOX
REV 68+58 LT
REV 69+09 RT
REV 69+41 RT

REHABING DI,CB OR MH CLASS II
REV 68+88 RT

BRICK PAVING (MOD)
REV 68+75 – 69+75

CITY OF BURLINGTON
046–1–09–000
175–177 RIVERSIDE AVE.
28

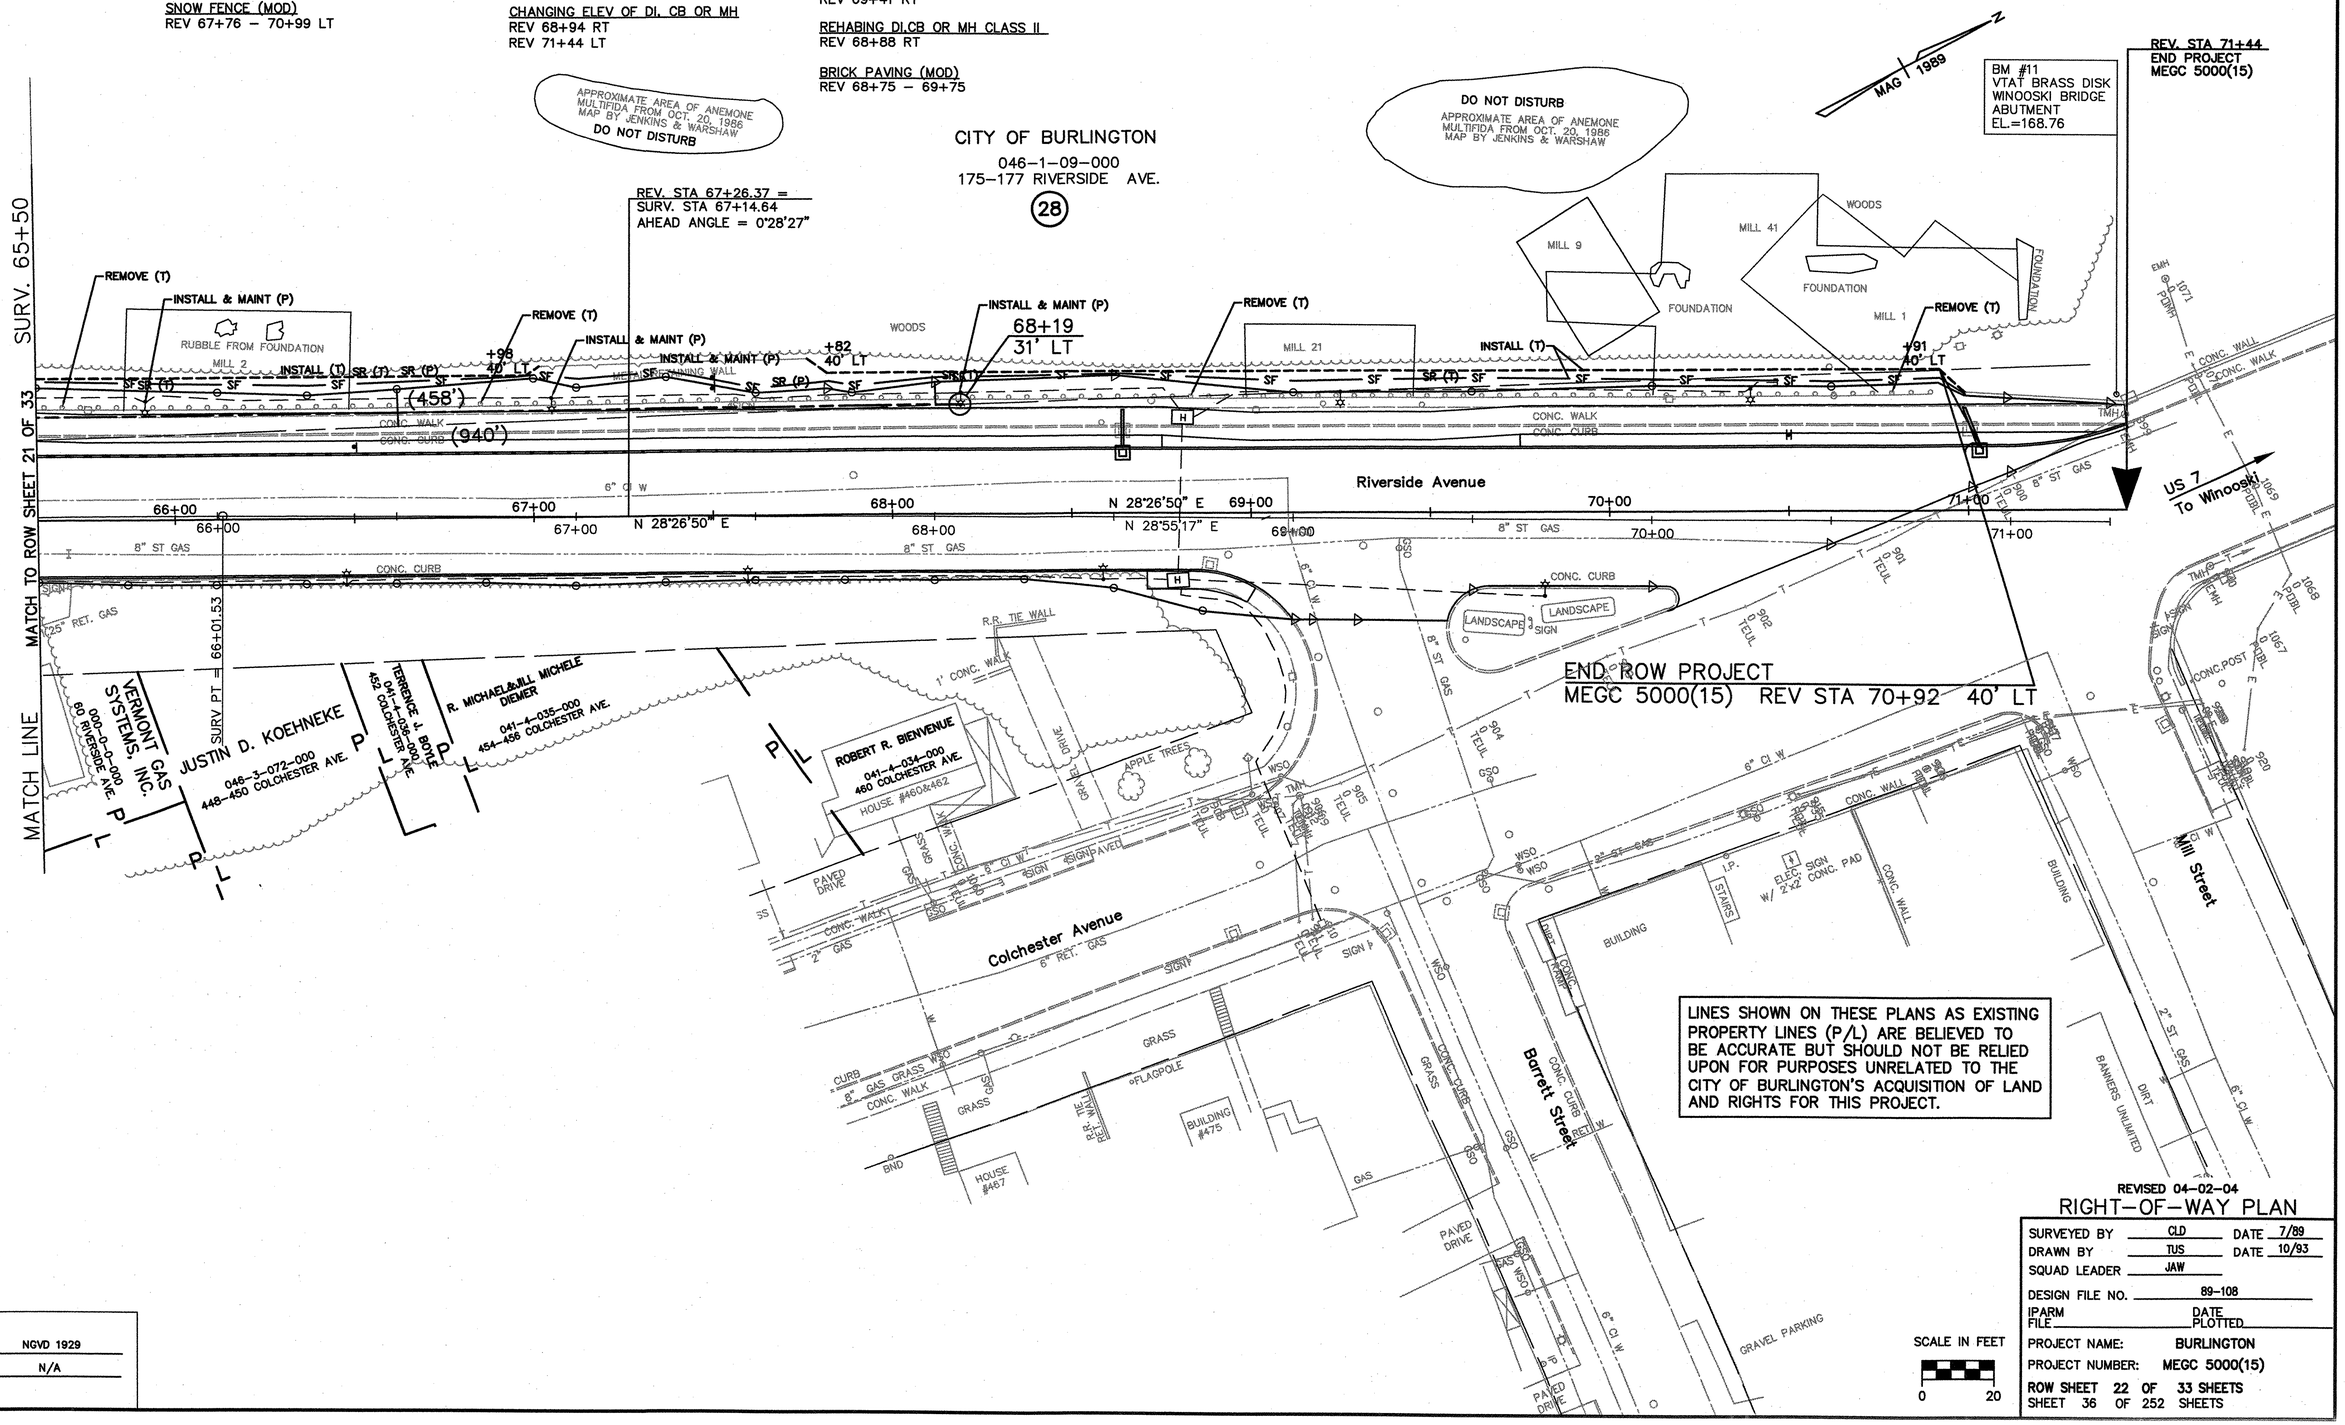

REVISED 04–02–04

RIGHT–OF–WAY PLAN

SURVEYED BY	CLD	DATE	7/89
DRAWN BY	TUS	DATE	10/93
SQUAD LEADER	JAW		
DESIGN FILE NO.	89–108		
IPARM FILE		DATE PLOTTED	
PROJECT NAME:	BURLINGTON		
PROJECT NUMBER:	MEGC 5000(15)		
ROW SHEET 22 OF 33 SHEETS			
SHEET 36 OF 252 SHEETS			

VIEW: CS11

DATUM

VERTICAL	NGVD 1929
HORIZONTAL	N/A