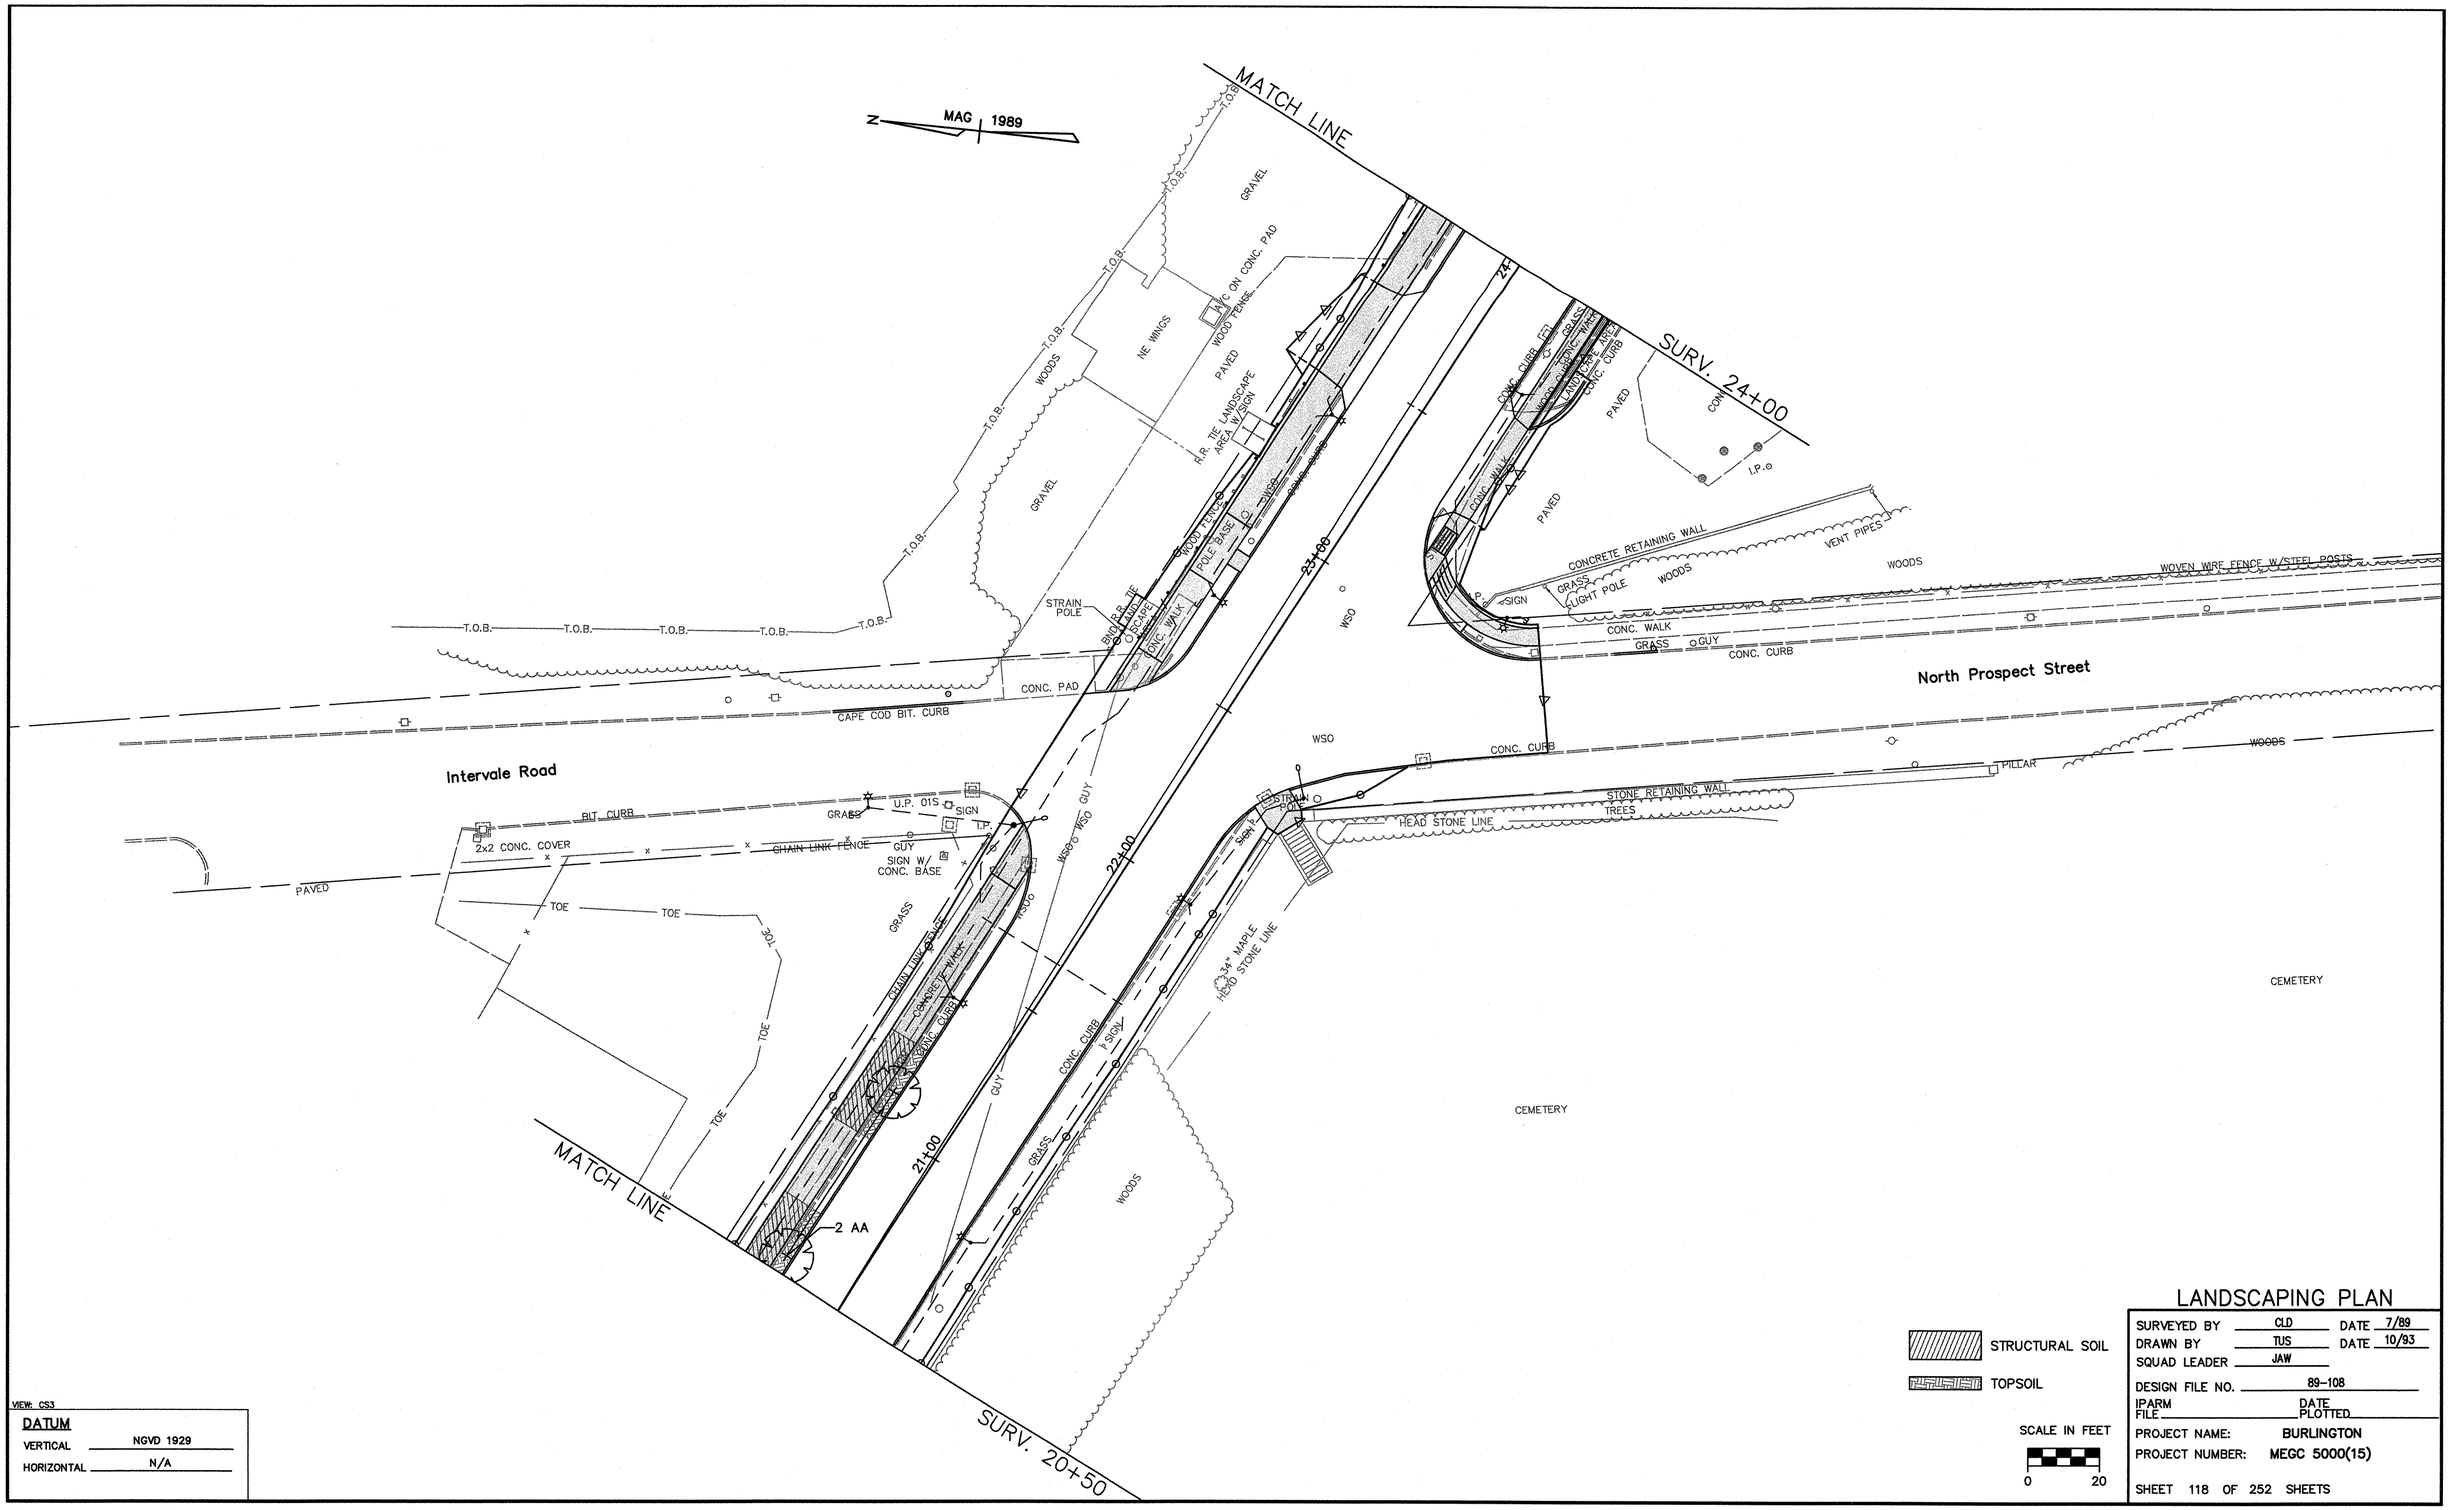

VIEW: CS3

DATUM

VERTICAL	NGVD 1929
HORIZONTAL	N/A

LANDSCAPING PLAN

SURVEYED BY	CLD	DATE	7/89
DRAWN BY	TUS	DATE	10/93
SQUAD LEADER	JAW		
DESIGN FILE NO.	89-108		
IPARM FILE		DATE PLOTTED	
PROJECT NAME:	BURLINGTON		
PROJECT NUMBER:	MEGC 5000(15)		

SHEET 118 OF 252 SHEETS