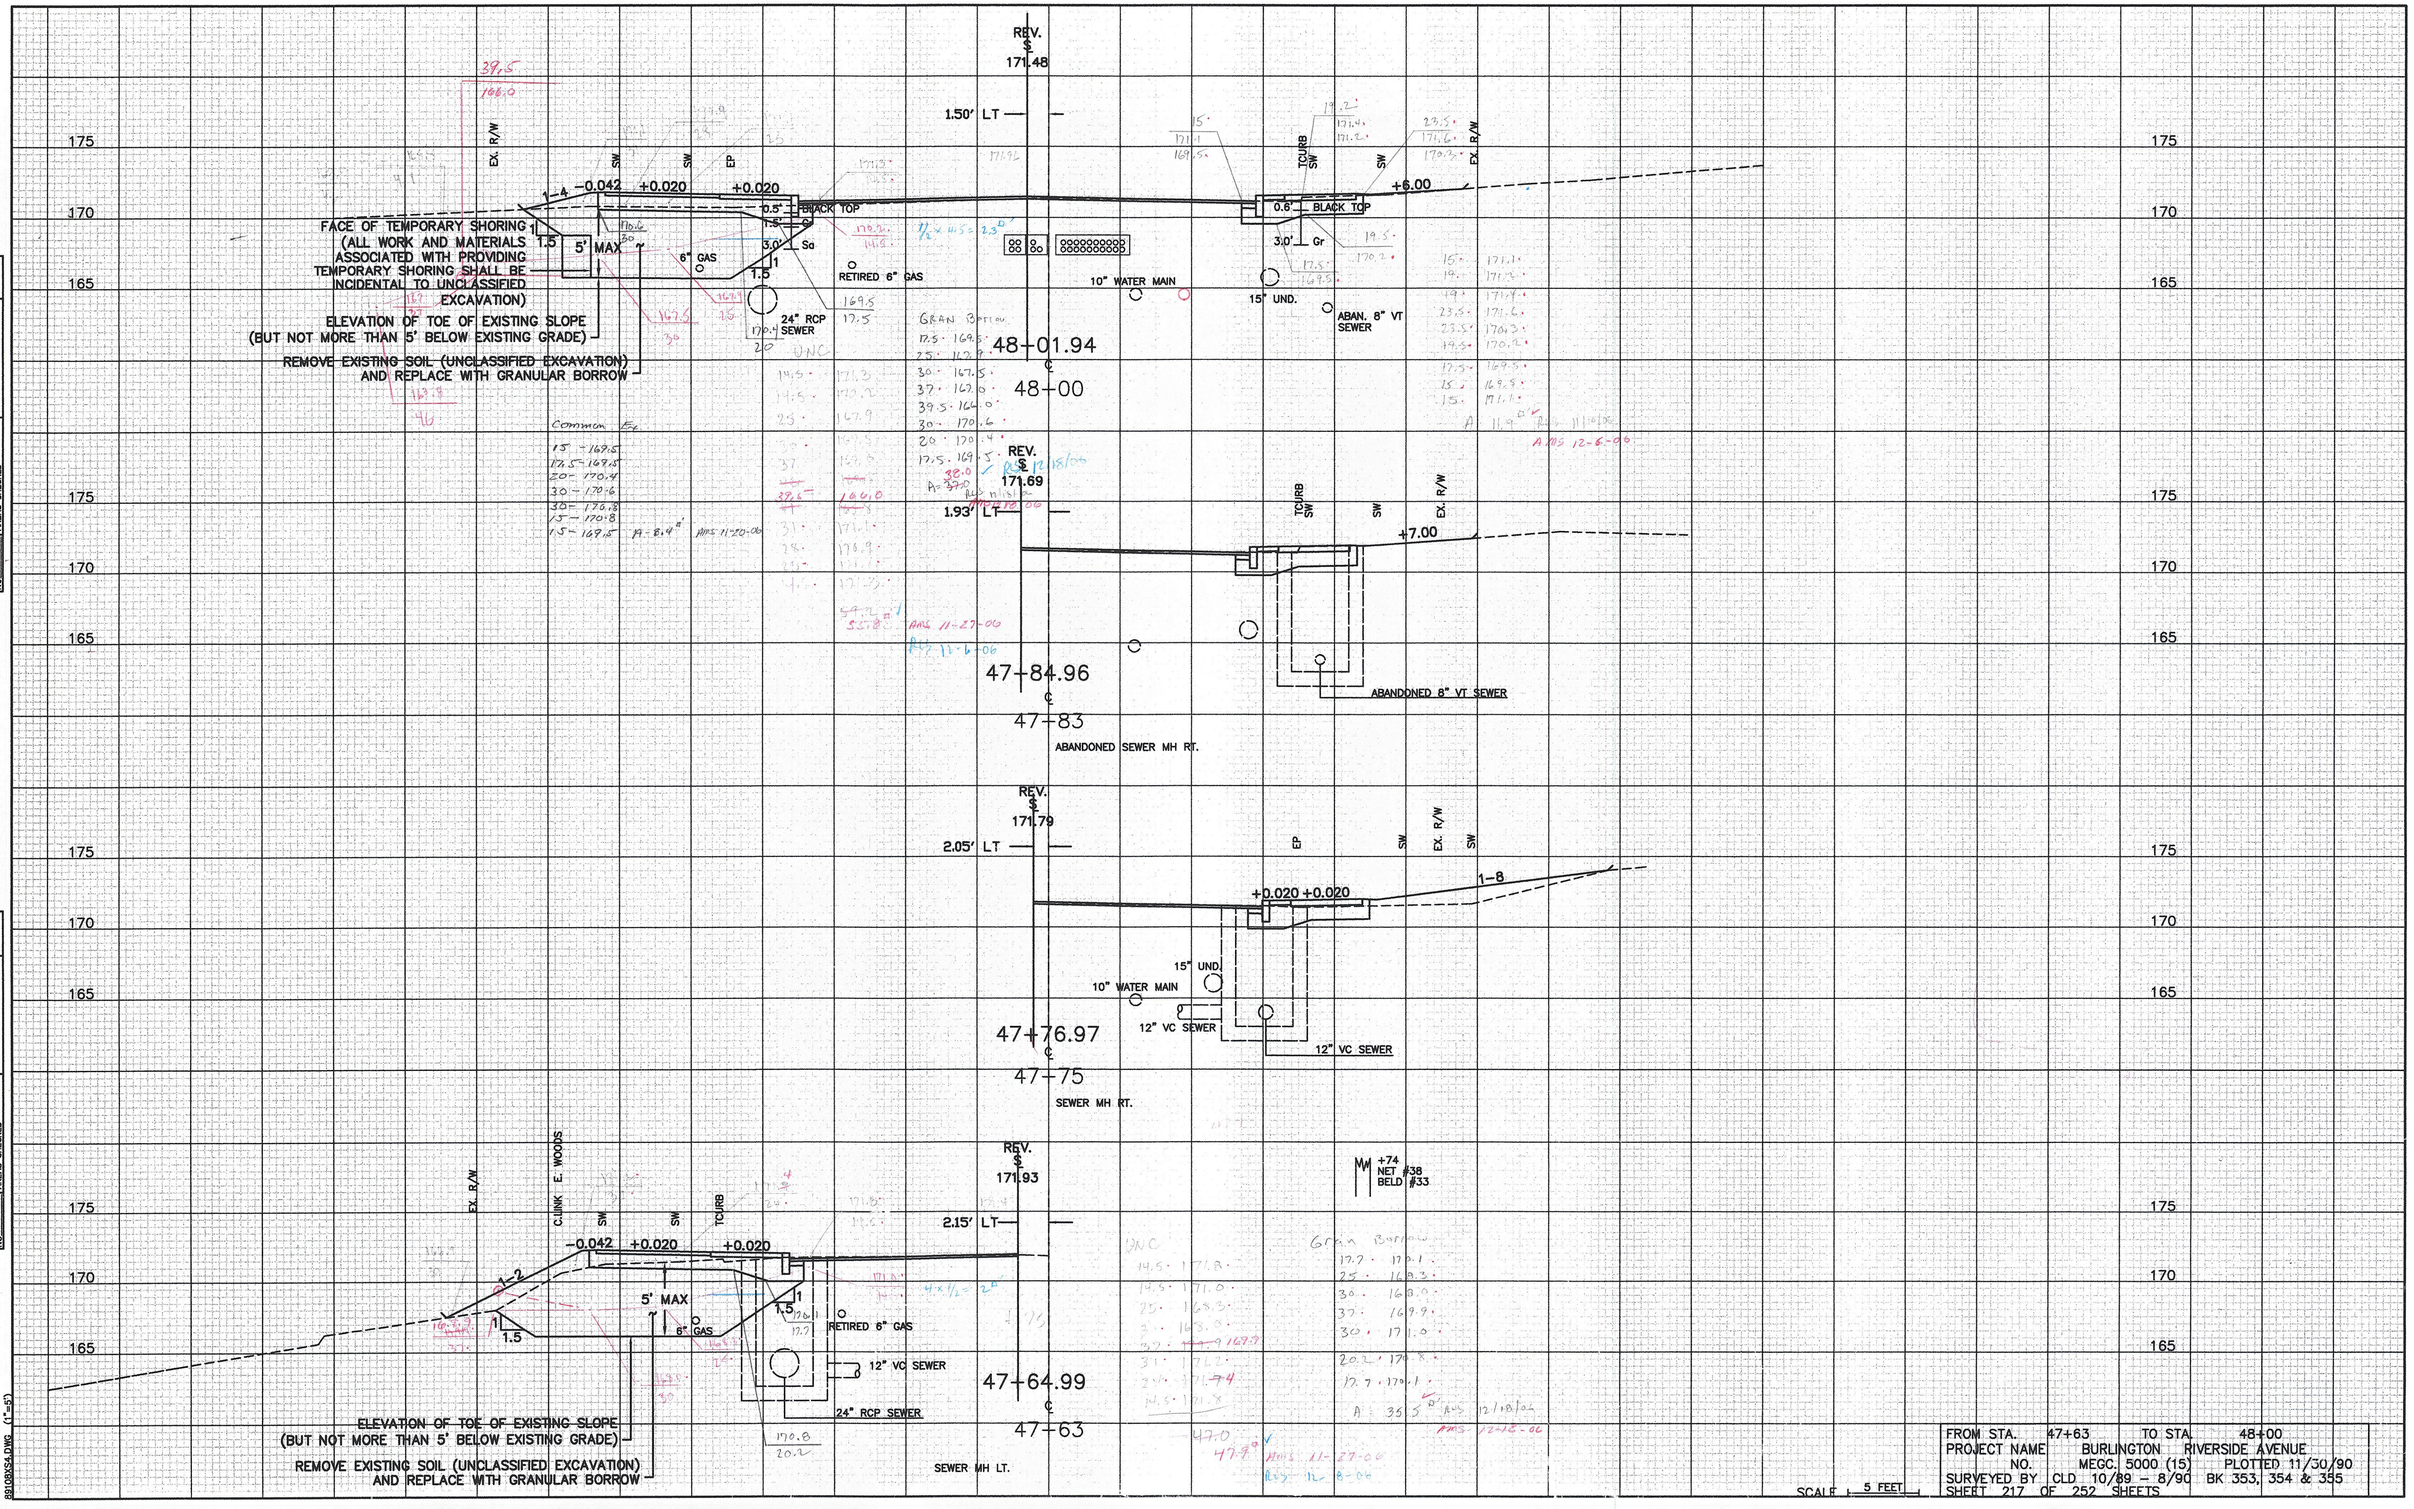

FROM STA. 47+63	TO STA. 48+00		
PROJECT NAME	BURLINGTON RIVERSIDE AVENUE		
NO.	MEGC. 5000 (15)	PLOTTED 11/30/90	
SURVEYED BY	CLD 10/89 – 8/90	BK 353, 354 & 355	
SHEET 217 OF 252 SHEETS			

FINAL SURVEY — NOTEBOOK — NO. — SURVEYED — PLOTTED — TEMPLATE — AREAS — AREAS CHECKED — BY — DATE

ORIGINAL SURVEY — NOTEBOOK — NO. — SURVEYED — PLOTTED — TEMPLATE — AREAS — AREAS CHECKED — BY — DATE

89108XS4.DWG (1"=5')