FINAL SURVEY		BY	DATE
NOTEBOOK	SURVEYED		
	PLOTTED		
	TRIAL		
	AREAS		
NO.	AREAS CHECKED		

ORIGINAL SURVEY		BY	DATE
NOTEBOOK	SURVEYED		
	PLOTTED		
	TRIAL		
	AREAS		
NO.	AREAS CHECKED		

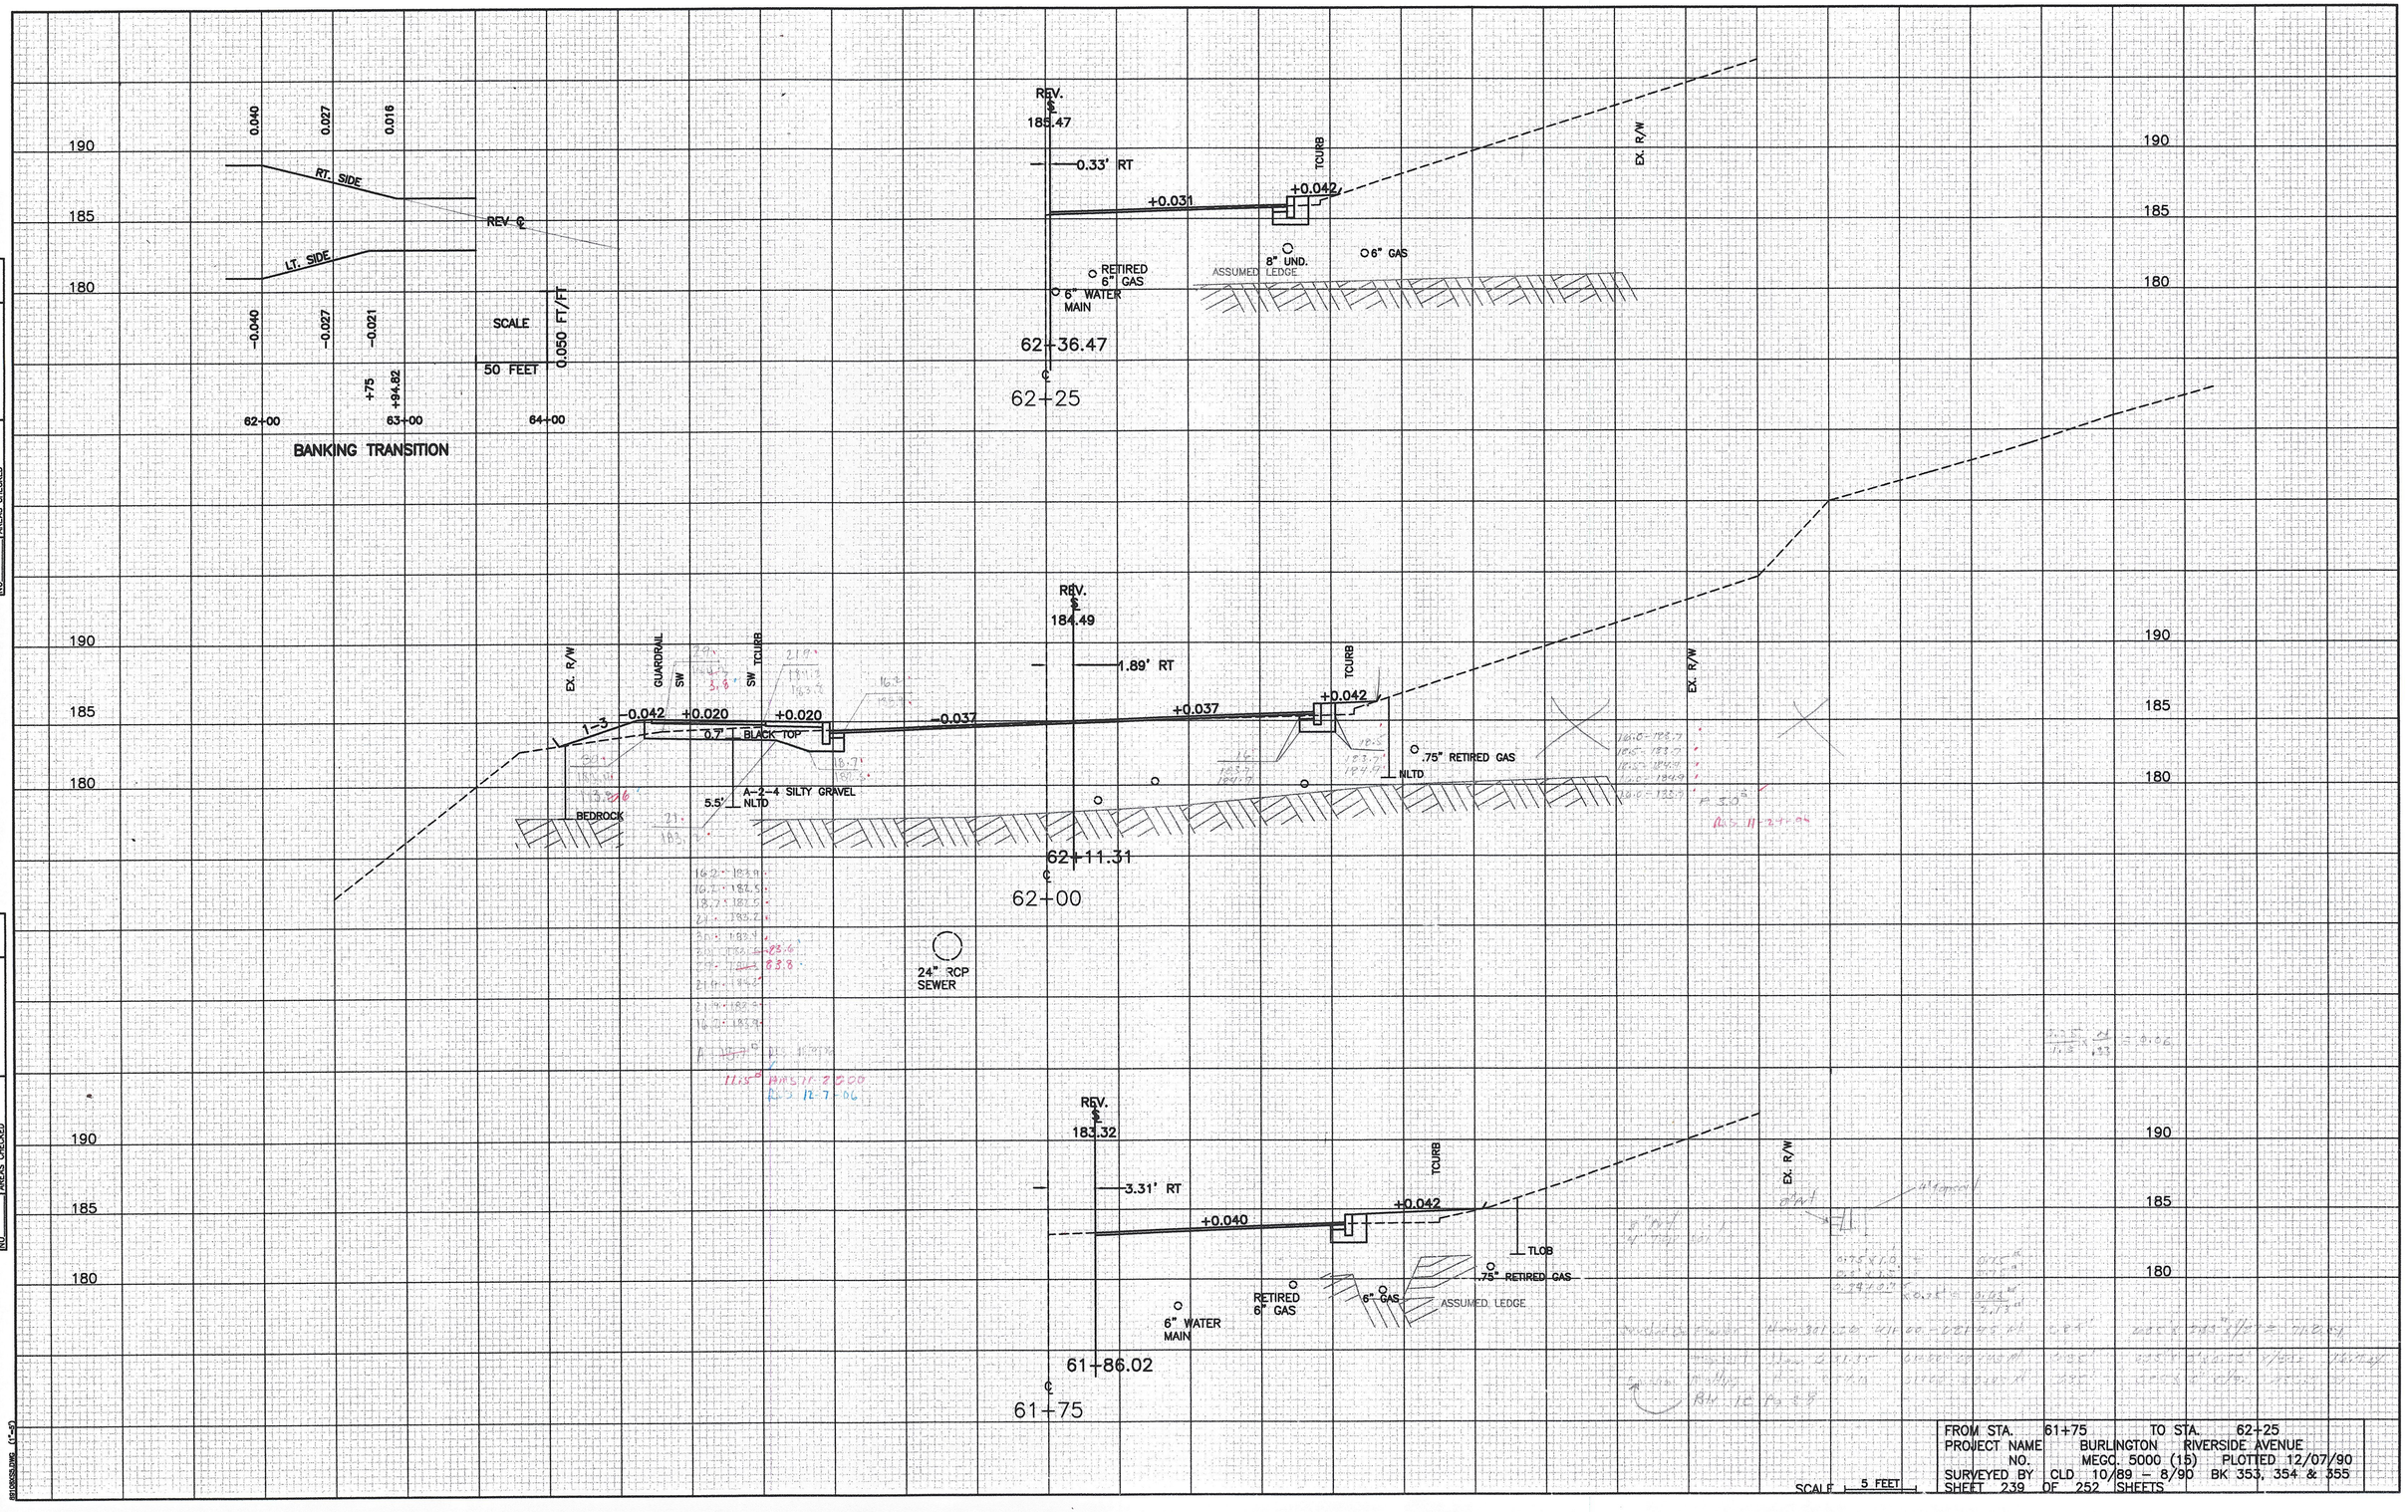

FROM STA.	61+75	TO STA.	62+25
PROJECT NAME	BURLINGTON	RIVERSIDE AVENUE	
NO.	MEGC. 5000 (15)	PLOTTED 12/07/90	
SURVEYED BY	CLD 10/89 – 8/90	BK 353, 354 & 355	
SHEET 239	OF 252	SHEETS	

SCALE 5 FEET

(1"=5')