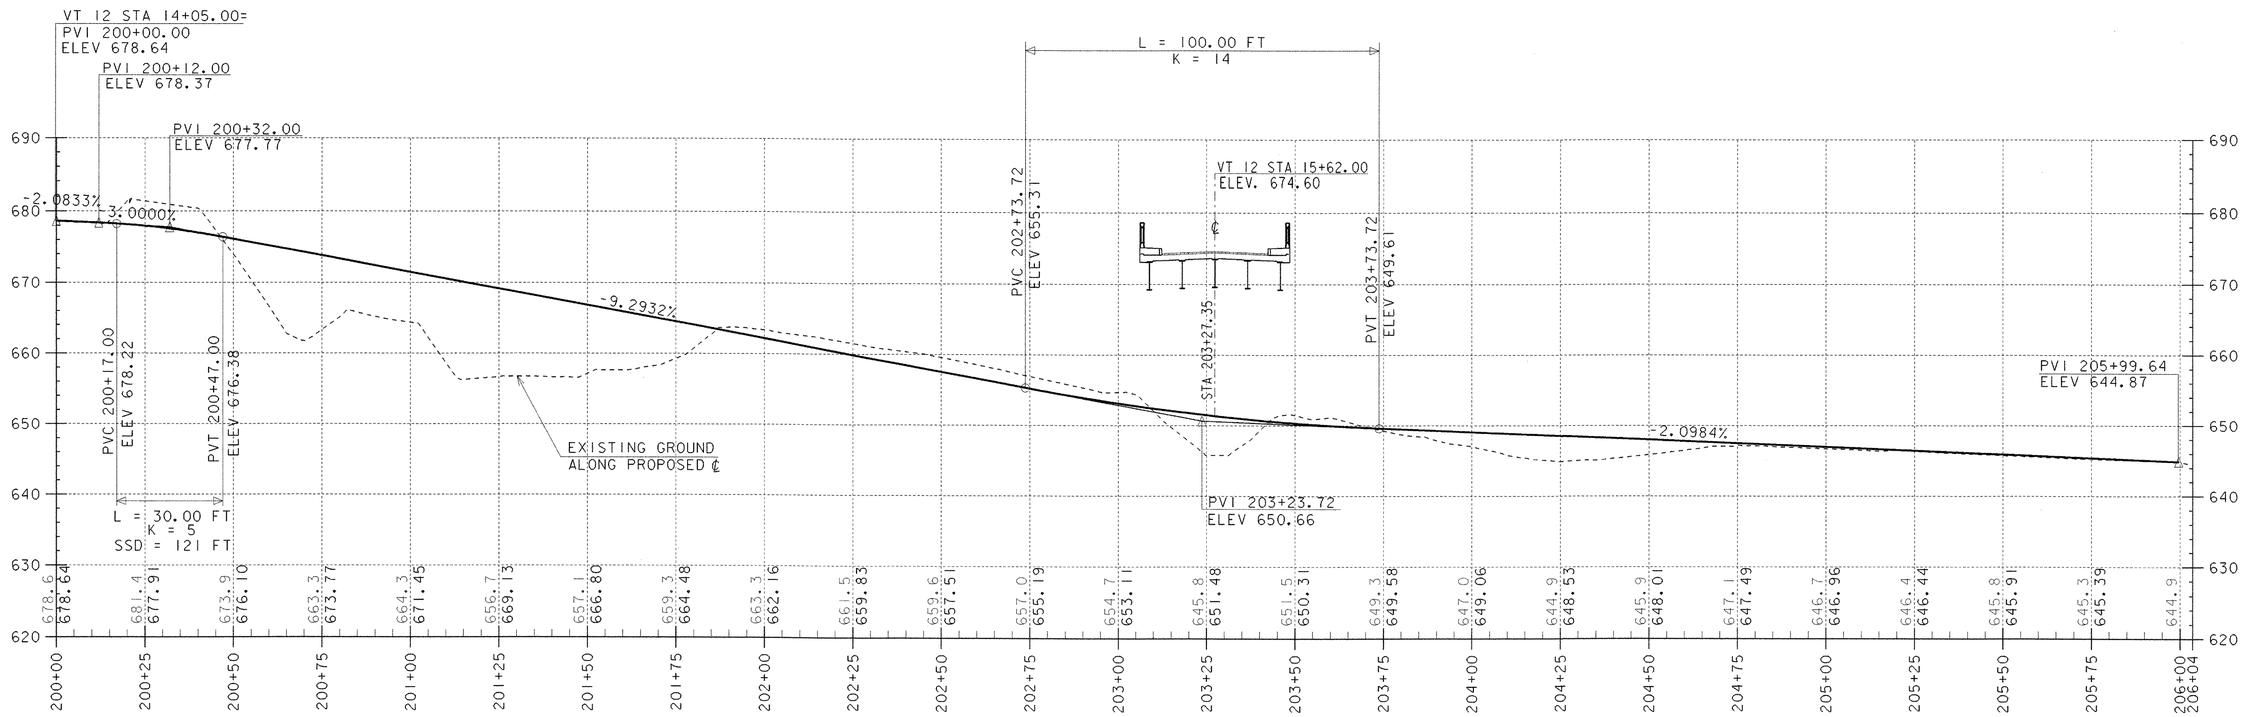

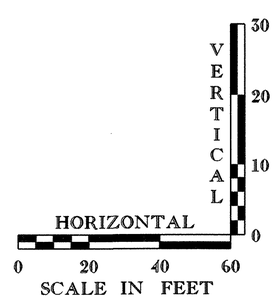

NOTE: ELEVATIONS TO NEAREST TENTH ARE EXISTING.
ELEVATIONS TO NEAREST HUNDREDTH ARE PROPOSED.

PRINCE STREET PROFILE

PROJECT NAME:	RANDOLPH
PROJECT NUMBER:	BRF 0241 (29)

FILE NAME: /str5/88j096/sj096pr2.dgn	PLOT DATE: 29-AUG-2006
PROJECT LEADER: W. SYMONDS	DRAWN BY: G. SHANGRAW
DESIGNED BY: W.B. SYMONDS	CHECKED BY: T. SUMNER
sj096pr3.i	SHEET 26 OF 135