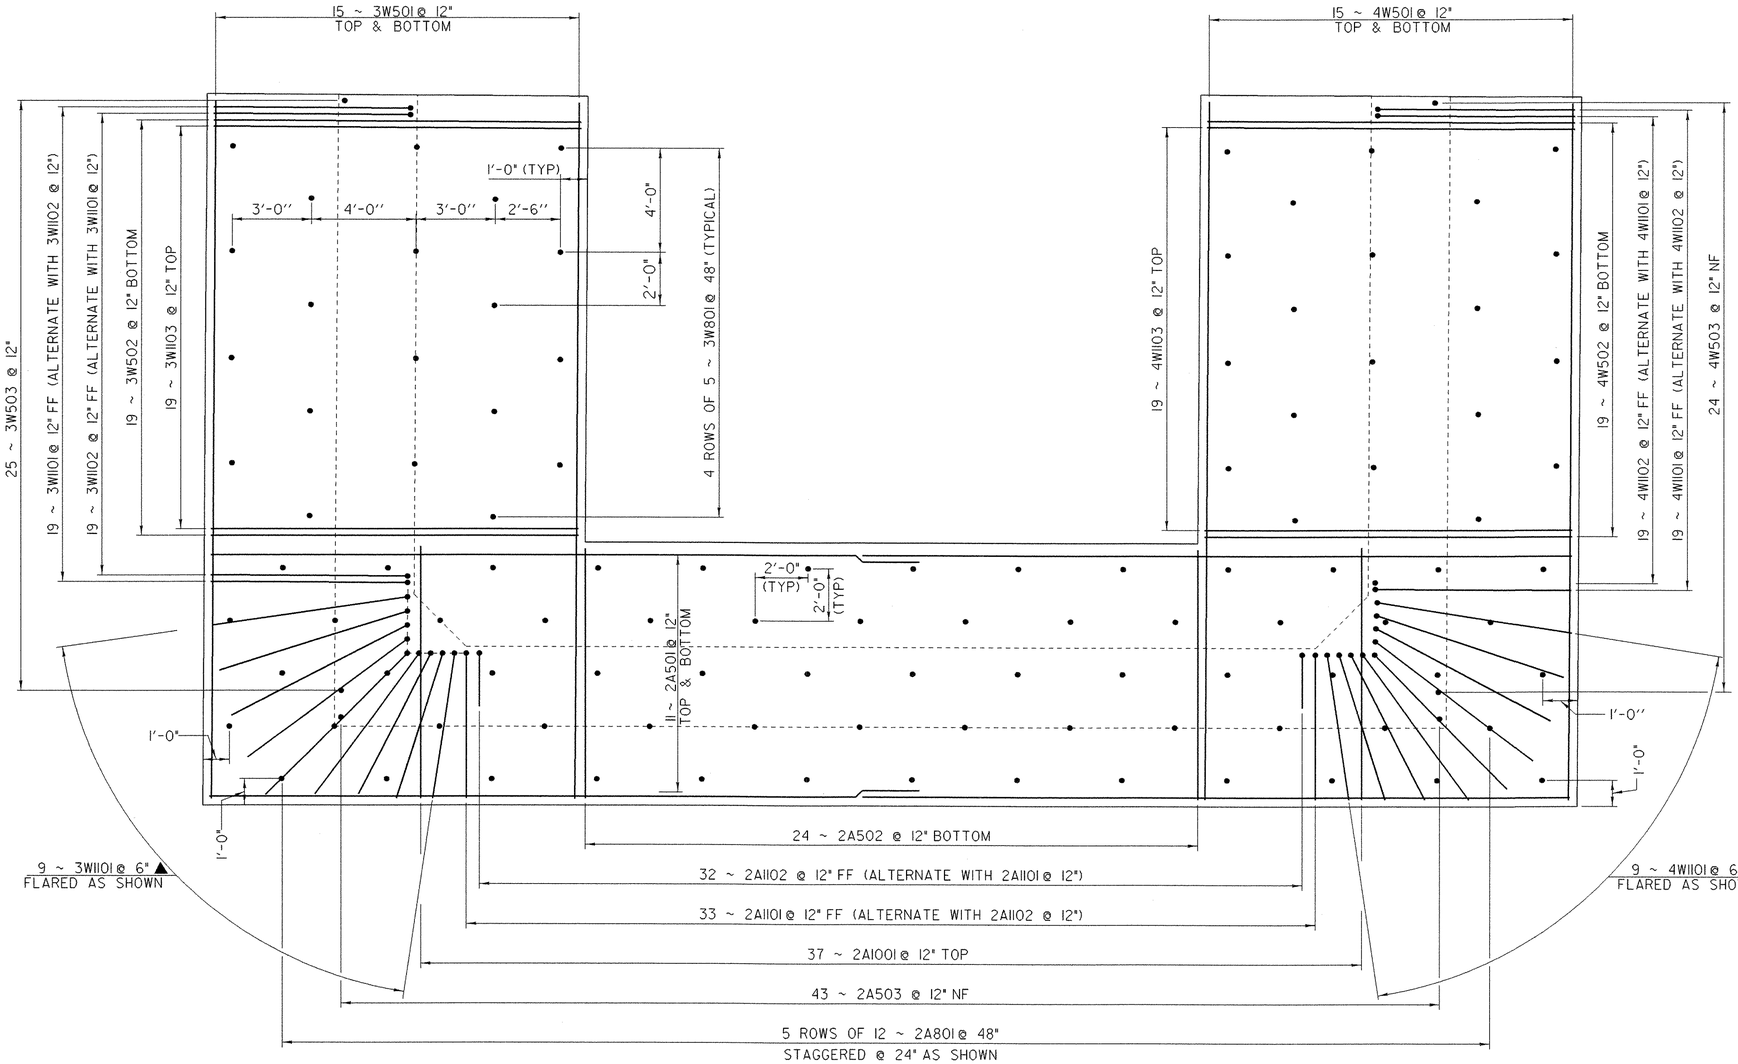

ABUTMENT 2 FOOTING REINFORCING

SCALE 3/8" = 1'-0

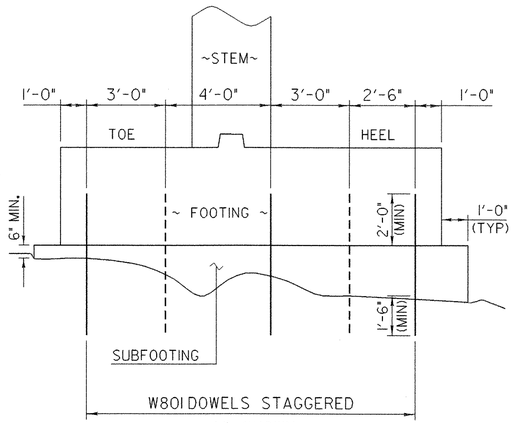

WINGWALL SUBFOOTING DETAIL

SCALE 3/8" = 1'-0

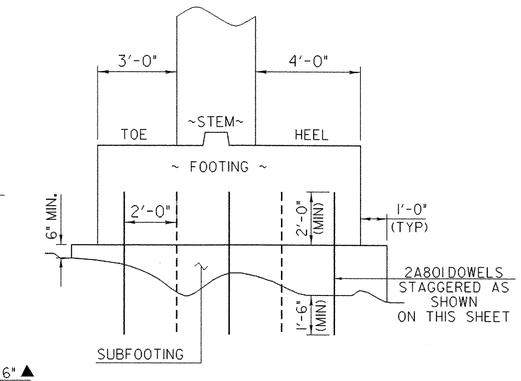

* FOR ESTIMATING PURPOSES THE #8 BAR DOWELS (2A801 OR W801) ARE 3'6" IN LENGTH (ASSUMING NO SUBFOOTING). IF A SUBFOOTING IS REQUIRED, THEN THE CONTRACTOR WILL BE RESPONSIBLE FOR LONGER #8 DOWELS AS SHOWN IN THE SUBFOOTING DETAIL.

ABUTMENT #2 SUBFOOTING DETAIL

SCALE 3/8" = 1'-0

NOTE:

NF = NEAR FACE
FF = FAR FACE
EF = EACH FACE
▲ = CUT TO FIT IN FIELD
3" CLR. UNLESS OTHERWISE SPECIFIED ON THE PLANS.
SPLICE LAP LENGTH IS 2'-2" UNLESS OTHERWISE NOTED.

ABUTMENT #2 FOOTING REINFORCING

PROJECT NAME:	RANDOLPH
PROJECT NUMBER:	BRF 0241(29)
FILE NAME: /str5/88j096/s88j096sub.dgn	PLOT DATE: 29-AUG-2006
PROJECT LEADER: W. SYMONDS	DRAWN BY: G. SHANGRAW
DESIGNED BY: T. FILLBACH	CHECKED BY: T. SUMNER
sj096abut2foot.i	SHEET 73 OF 135