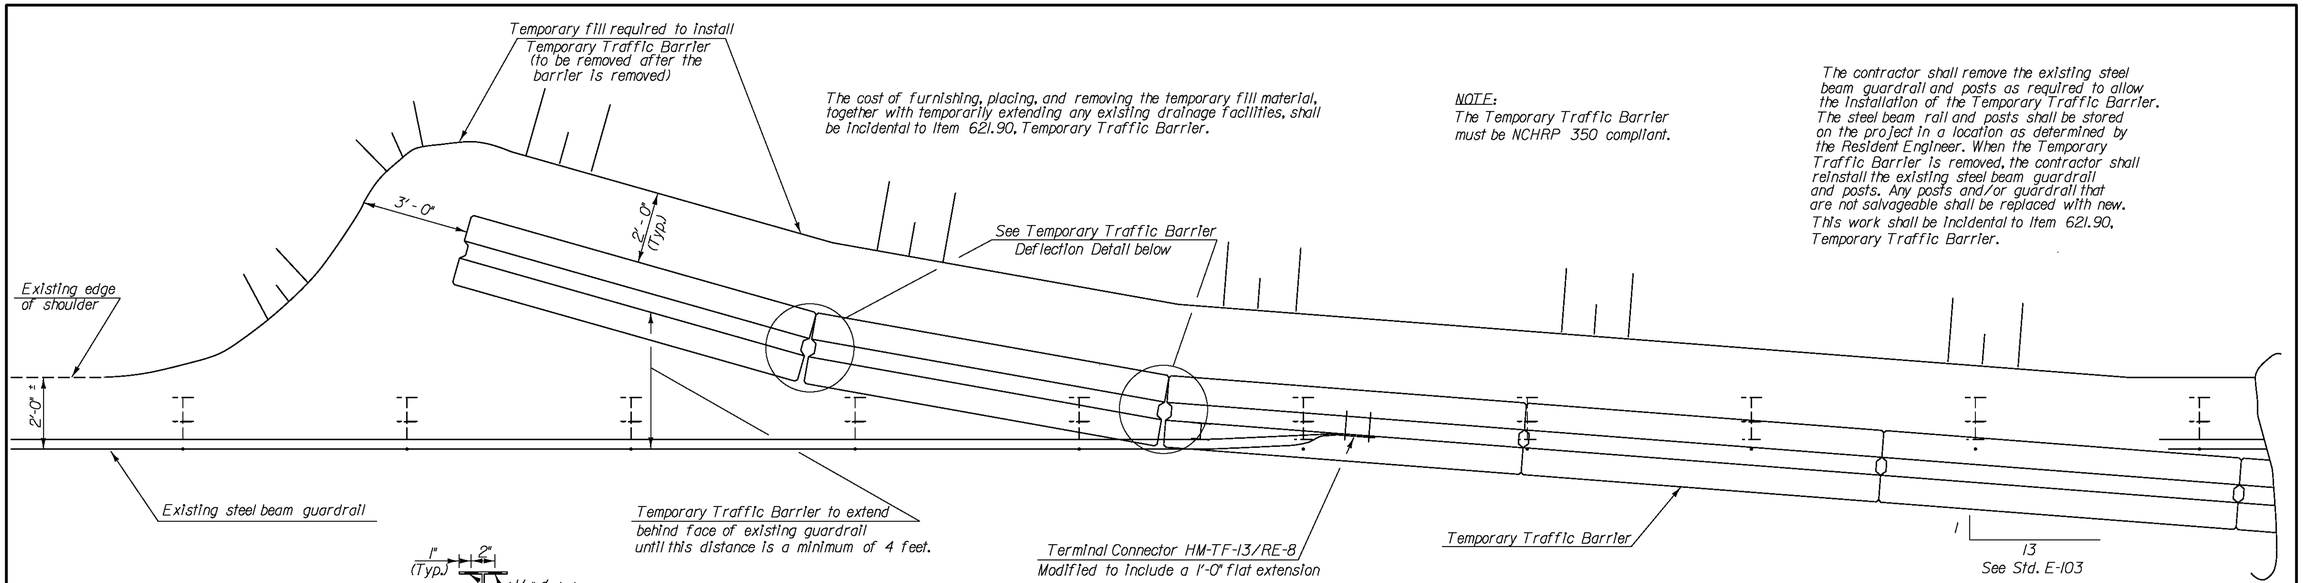

PLAN VIEW SHOWING POSITIVE CONNECTION BETWEEN TEMPORARY TRAFFIC BARRIER AND EXISTING GUARDRAIL

1/2" = 1'-0"

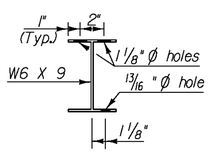

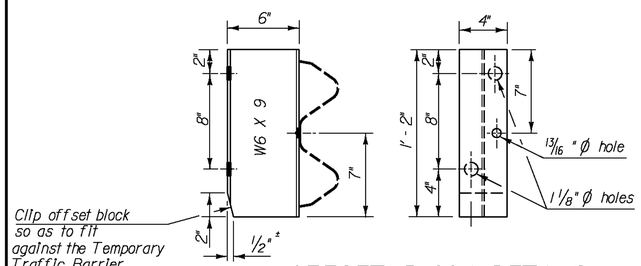

OFFSET BLOCK DETAILS

1" = 6"

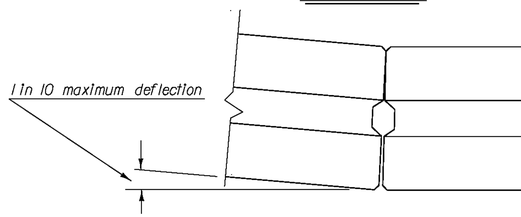

TEMPORARY TRAFFIC BARRIER DEFLECTION DETAIL

NTS

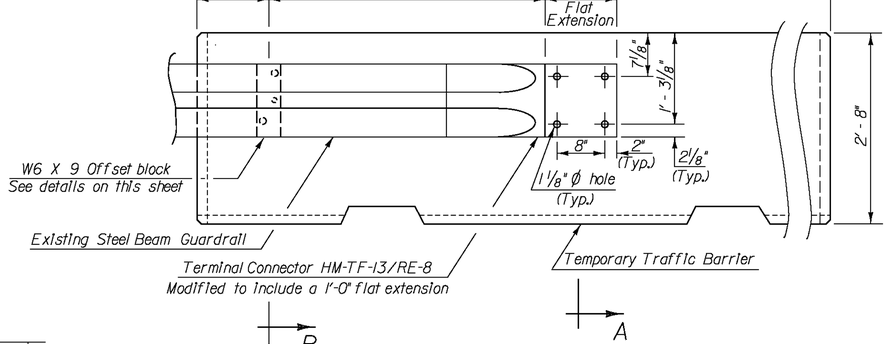

ELEVATION VIEW SHOWING POSITIVE CONNECTION BETWEEN TEMPORARY TRAFFIC BARRIER AND EXISTING GUARDRAIL

1" = 1'-0"

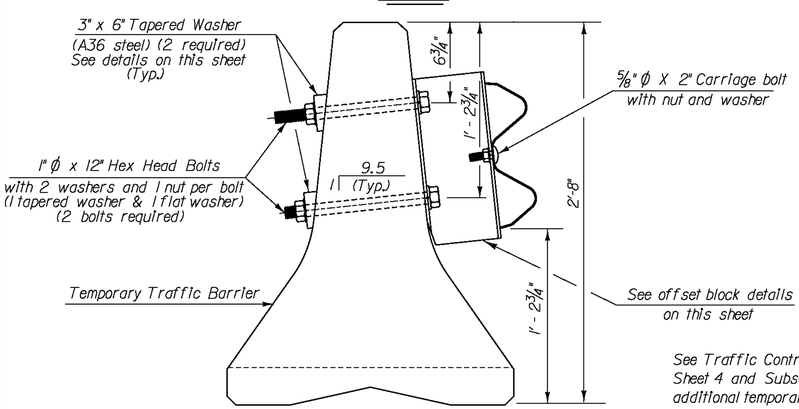

SECTION B-B

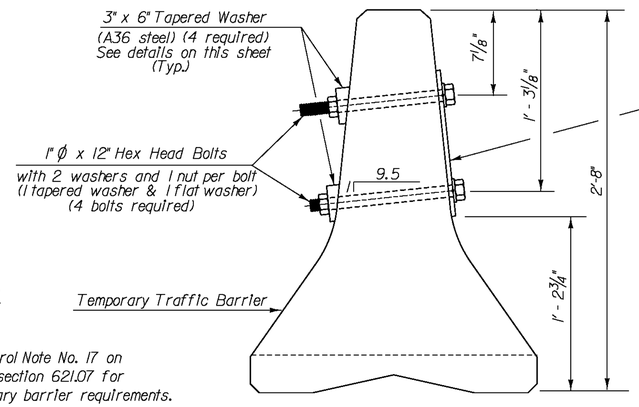

SECTION A-A

See Traffic Control Note No. 17 on Sheet 4 and Subsection 621.07 for additional temporary barrier requirements.

1" = 6"

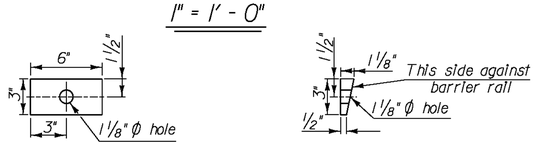

TAPERED WASHER DETAILS

1" = 6"

PROJECT NAME: GRANVILLE	
PROJECT NUMBER: STP 013 - 4(38)	
FILE NAME: 88bl92-rail.dgn	PLOT DATE: 4/11/2013
PROJECT LEADER: JPB	DRAWN BY: MWS
DESIGNED BY: PJM	CHECKED BY: SRB
BARRIER RAIL DETAILS	SHEET 8 OF 11

MODEL: $MODEL$