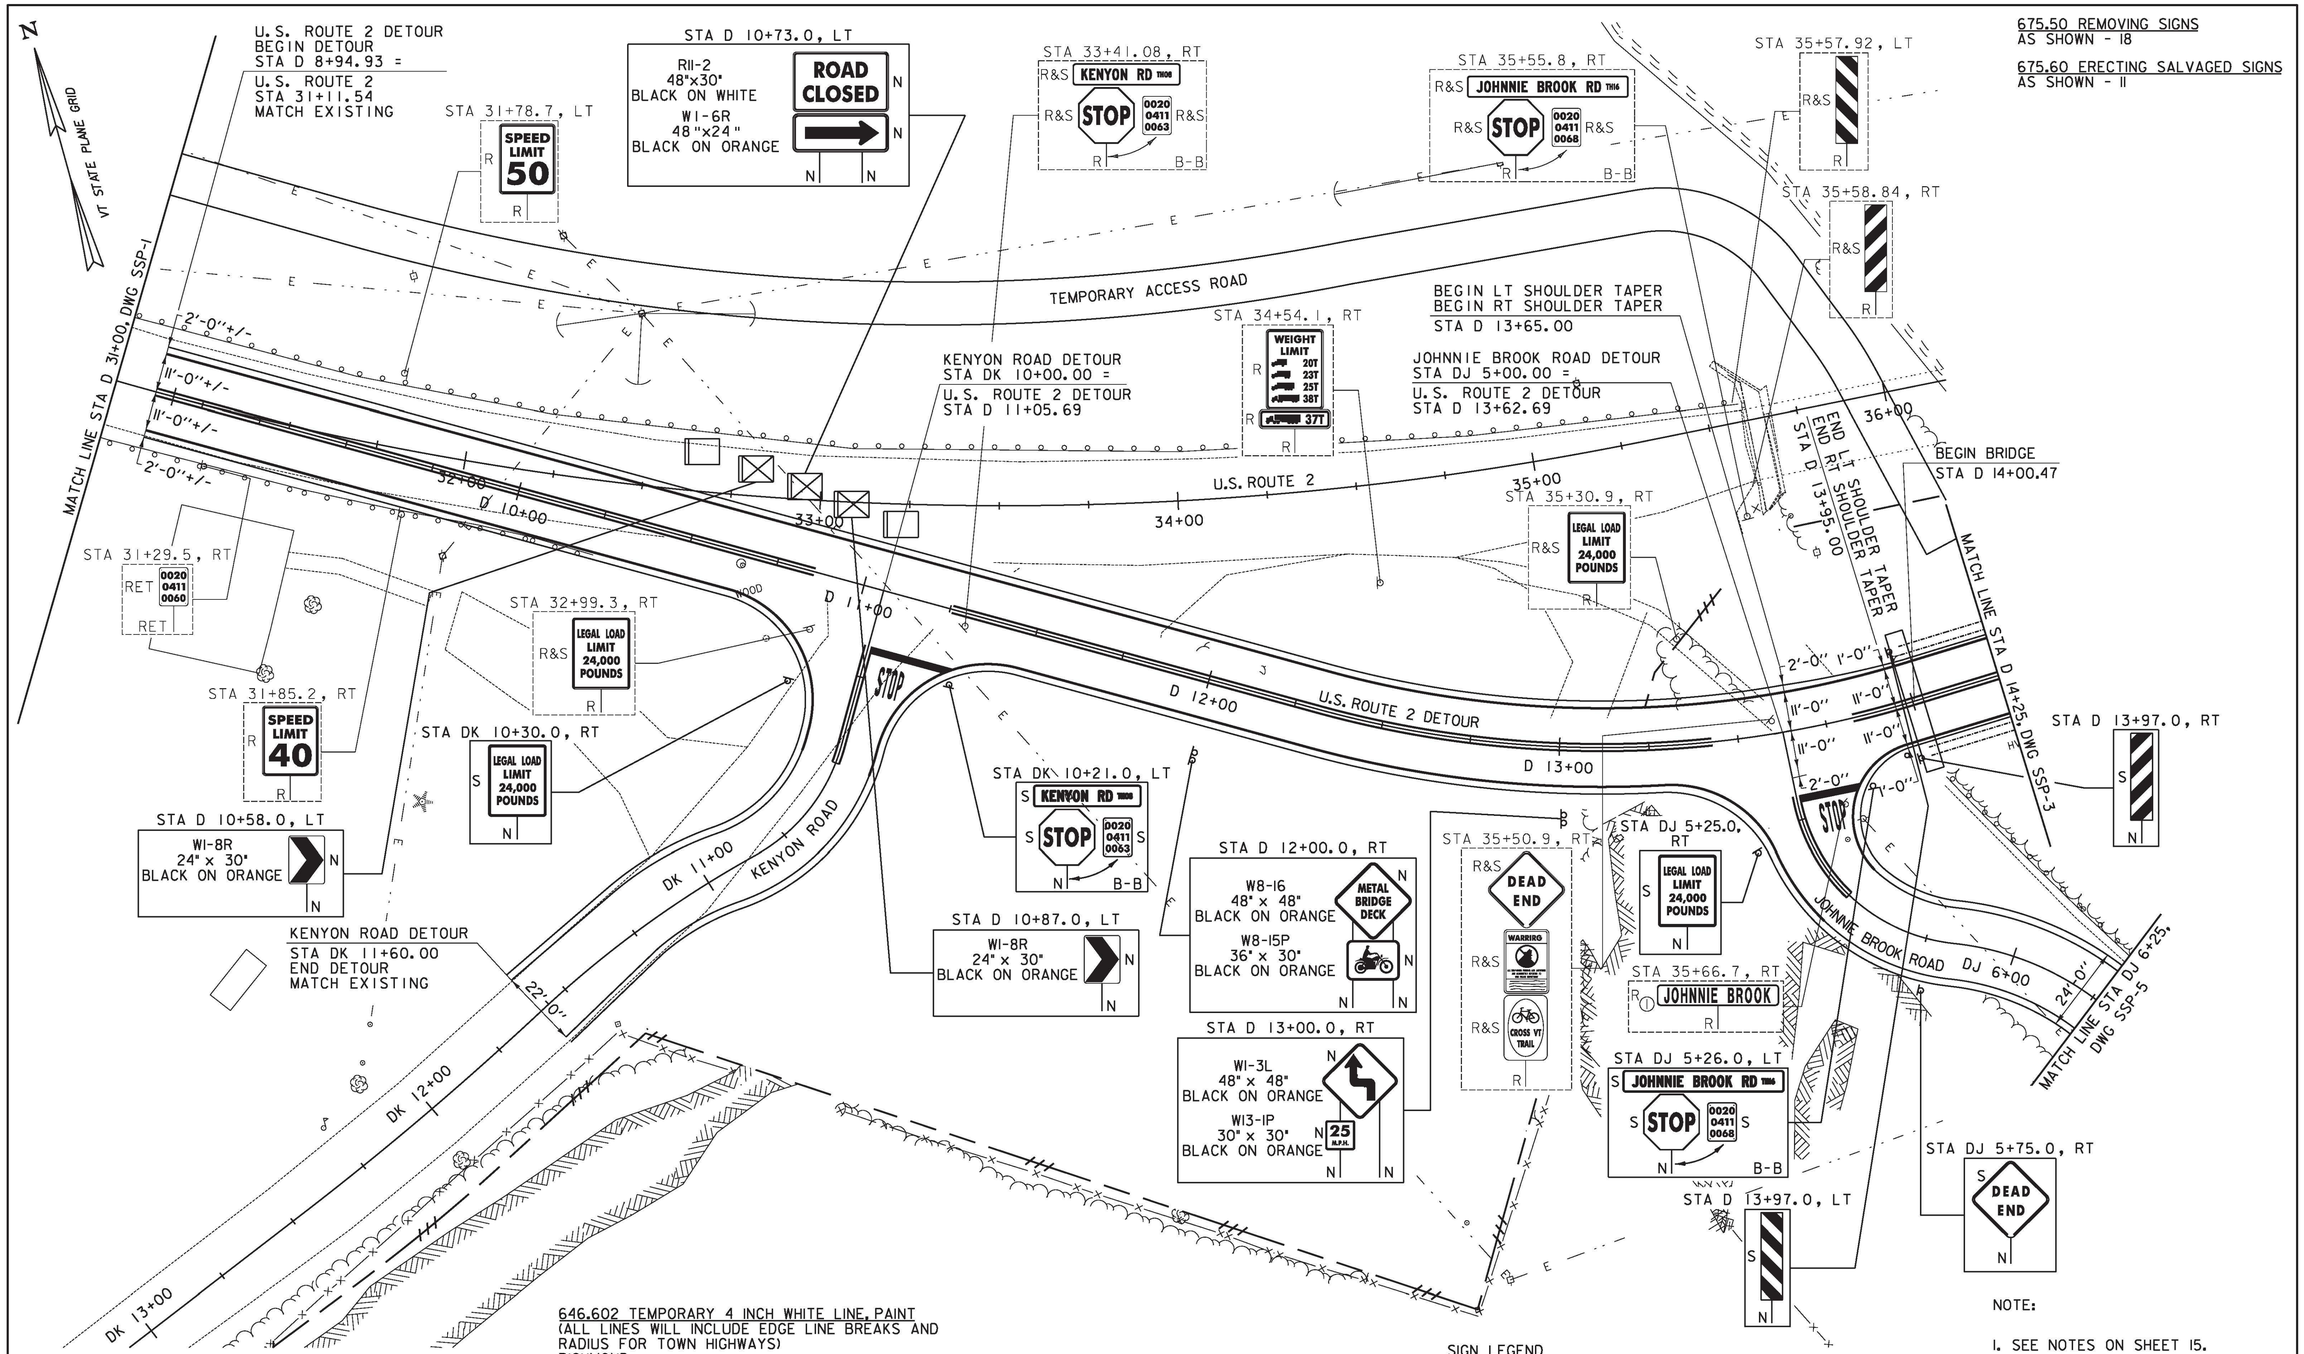

675.50 REMOVING SIGNS
AS SHOWN - 18

675.60 ERECTING SALVAGED SIGNS
AS SHOWN - 11

NOTE:

1. SEE NOTES ON SHEET 15.

LEGEND

TYPE III BARRICADE (MOD)

TYPE III BARRICADE

0 20 40
SCALE IN FEET

646.602 TEMPORARY 4 INCH WHITE LINE, PAINT
(ALL LINES WILL INCLUDE EDGE LINE BREAKS AND RADIUS FOR TOWN HIGHWAYS)
RICHMOND:
STA D 8+94.93 - STA D 14+25.00 LT & RT

646.612 TEMPORARY 4 INCH YELLOW LINE, PAINT
(ALL LINES WILL INCLUDE C/L BREAKS FOR TOWN HIGHWAYS) S=SOLID, D=DASHED
RICHMOND:

	LT	℄	RT
STA D 8+94.93 - STA D 14+25.00	S	-	S
STA DK 10+14.00 - STA DK 10+50.00	S	-	S
STA DJ 5+14.00 - STA DJ 5+50.00	S	-	S

646.682 TEMPORARY 24 INCH STOP BAR, PAINT
RICHMOND:
STA DK 10+15.0 LT
STA DJ 5+15.0 LT

646.692 TEMPORARY LETTER OR SYMBOL, PAINT
RICHMOND:
STA DK 10+24.0 LT "S,T,O,P" (8 EA)
STA DJ 5+24.0 LT "S,T,O,P" (8 EA)

SIGN LEGEND
R = REMOVE
S = SALVAGE
N = NEW
RET = RETAIN
B-B = BACK TO BACK
EXISTING = ----------
NEW = ————
(1) = RETURN TO TOWN OF RICHMOND

SIGNING & STRIPING SHEET #2

PROJECT NAME: RICHMOND
PROJECT NUMBER: STP-RS 0284(11)

FILE NAME: z90c092_ssp_02_13.dgn
PROJECT LEADER: D.E.G.
DESIGNED BY: B.T.H.
DWG. NO.: SSP-2

PLOT DATE: 6/17/2011
DRAWN BY: C.A.K.
CHECKED BY: D.E.G.
SHEET 16 OF 29

FILE NAME = V:\Projects\ANY\K2\22076\CADD_MSTN\WBS (1-13) DETOUR\z90c092_ssp_02_13.dgn
DATE/TIME = 6/17/2011
USER = 3086