646.602 TEMPORARY 4 INCH WHITE LINE, PAINT
(ALL LINES WILL INCLUDE EDGE LINE BREAKS AND RADIUS FOR TOWN HIGHWAYS)
RICHMOND:
STA D 14+25.00 - STA D 19+25.00 EDGE LINE LT & RT

646.612 TEMPORARY 4 INCH YELLOW LINE, PAINT
(ALL LINES WILL INCLUDE C/L BREAKS FOR TOWN HIGHWAYS) S=SOLID, D=DASHED

RICHMOND:	LT	℄	RT
STA D 14+25.00 - STA D 19+25.00	S	-	S

675.50 REMOVING SIGNS
AS SHOWN - 4

675.60 ERECTING SALVAGED SIGNS
AS SHOWN - 2

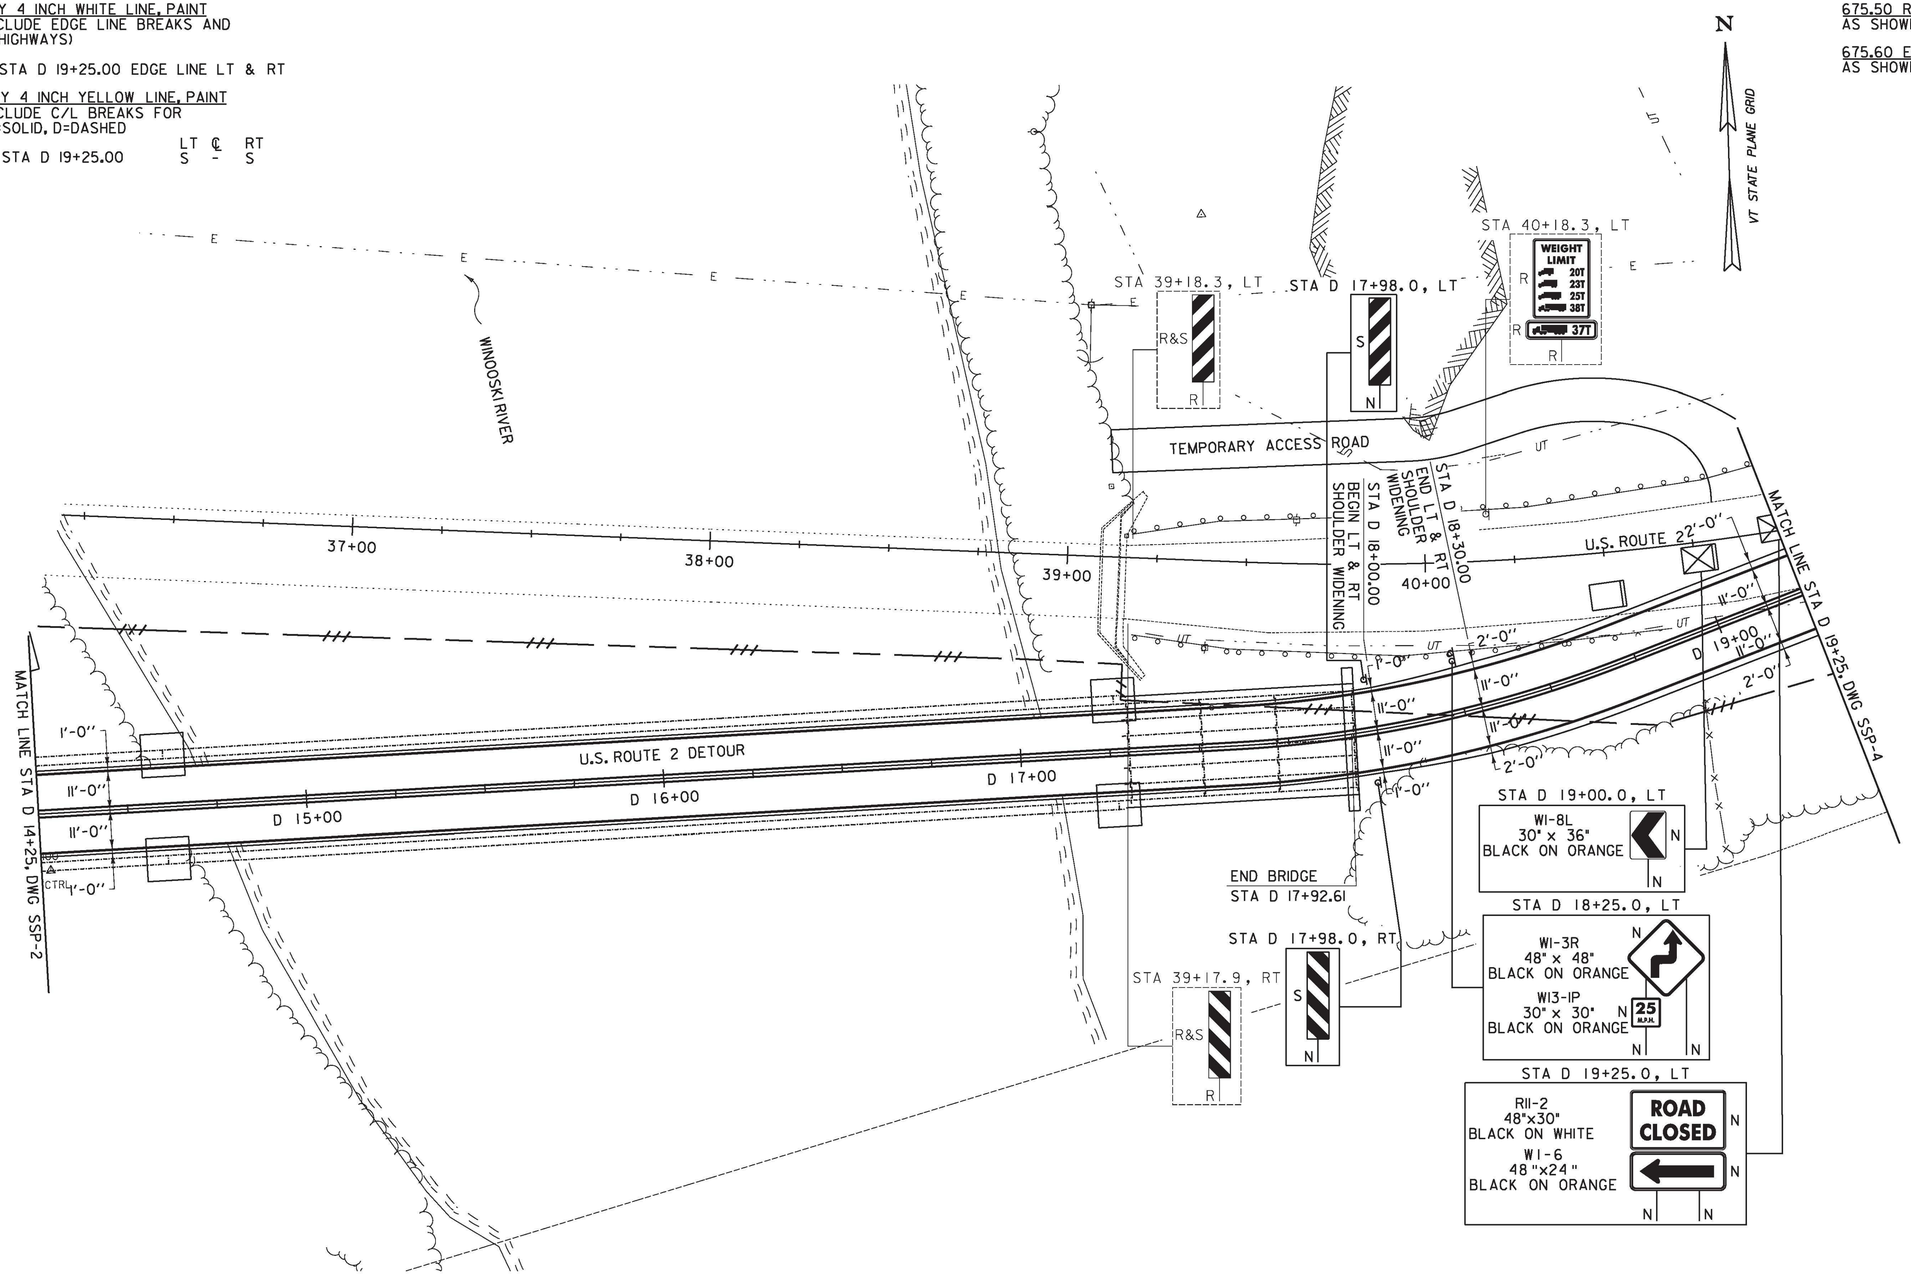

0 20 40
SCALE IN FEET

LEGEND

TYPE III BARRICADE (MOD)

TYPE III BARRICADE

NOTE:

1. SEE NOTES ON SHEET 15.

SIGN LEGEND
R = REMOVE
S = SALVAGE
N = NEW
RET = RETAIN
B-B = BACK TO BACK
EXISTING = ----------
NEW = ————
(1) = RETURN TO TOWN OF RICHMOND

SIGNING & STRIPING SHEET #3

PROJECT NAME: RICHMOND
PROJECT NUMBER: STP-RS 0284(11)

FILE NAME: z90c092_ssp_03_13.dgn
PROJECT LEADER: D.E.G.
DESIGNED BY: B.T.H.
DWG. NO.: SSP-3

PLOT DATE: 6/17/2011
DRAWN BY: C.A.K.
CHECKED BY: D.E.G.
SHEET 17 OF 29

FILE NAME = V:\Projects\ANY\K2\22076\CADD_MSTN\WBS (1-13) DETOUR\z90c092_ssp_03_13.dgn
DATE/TIME = 6/17/2011
USER = 3086