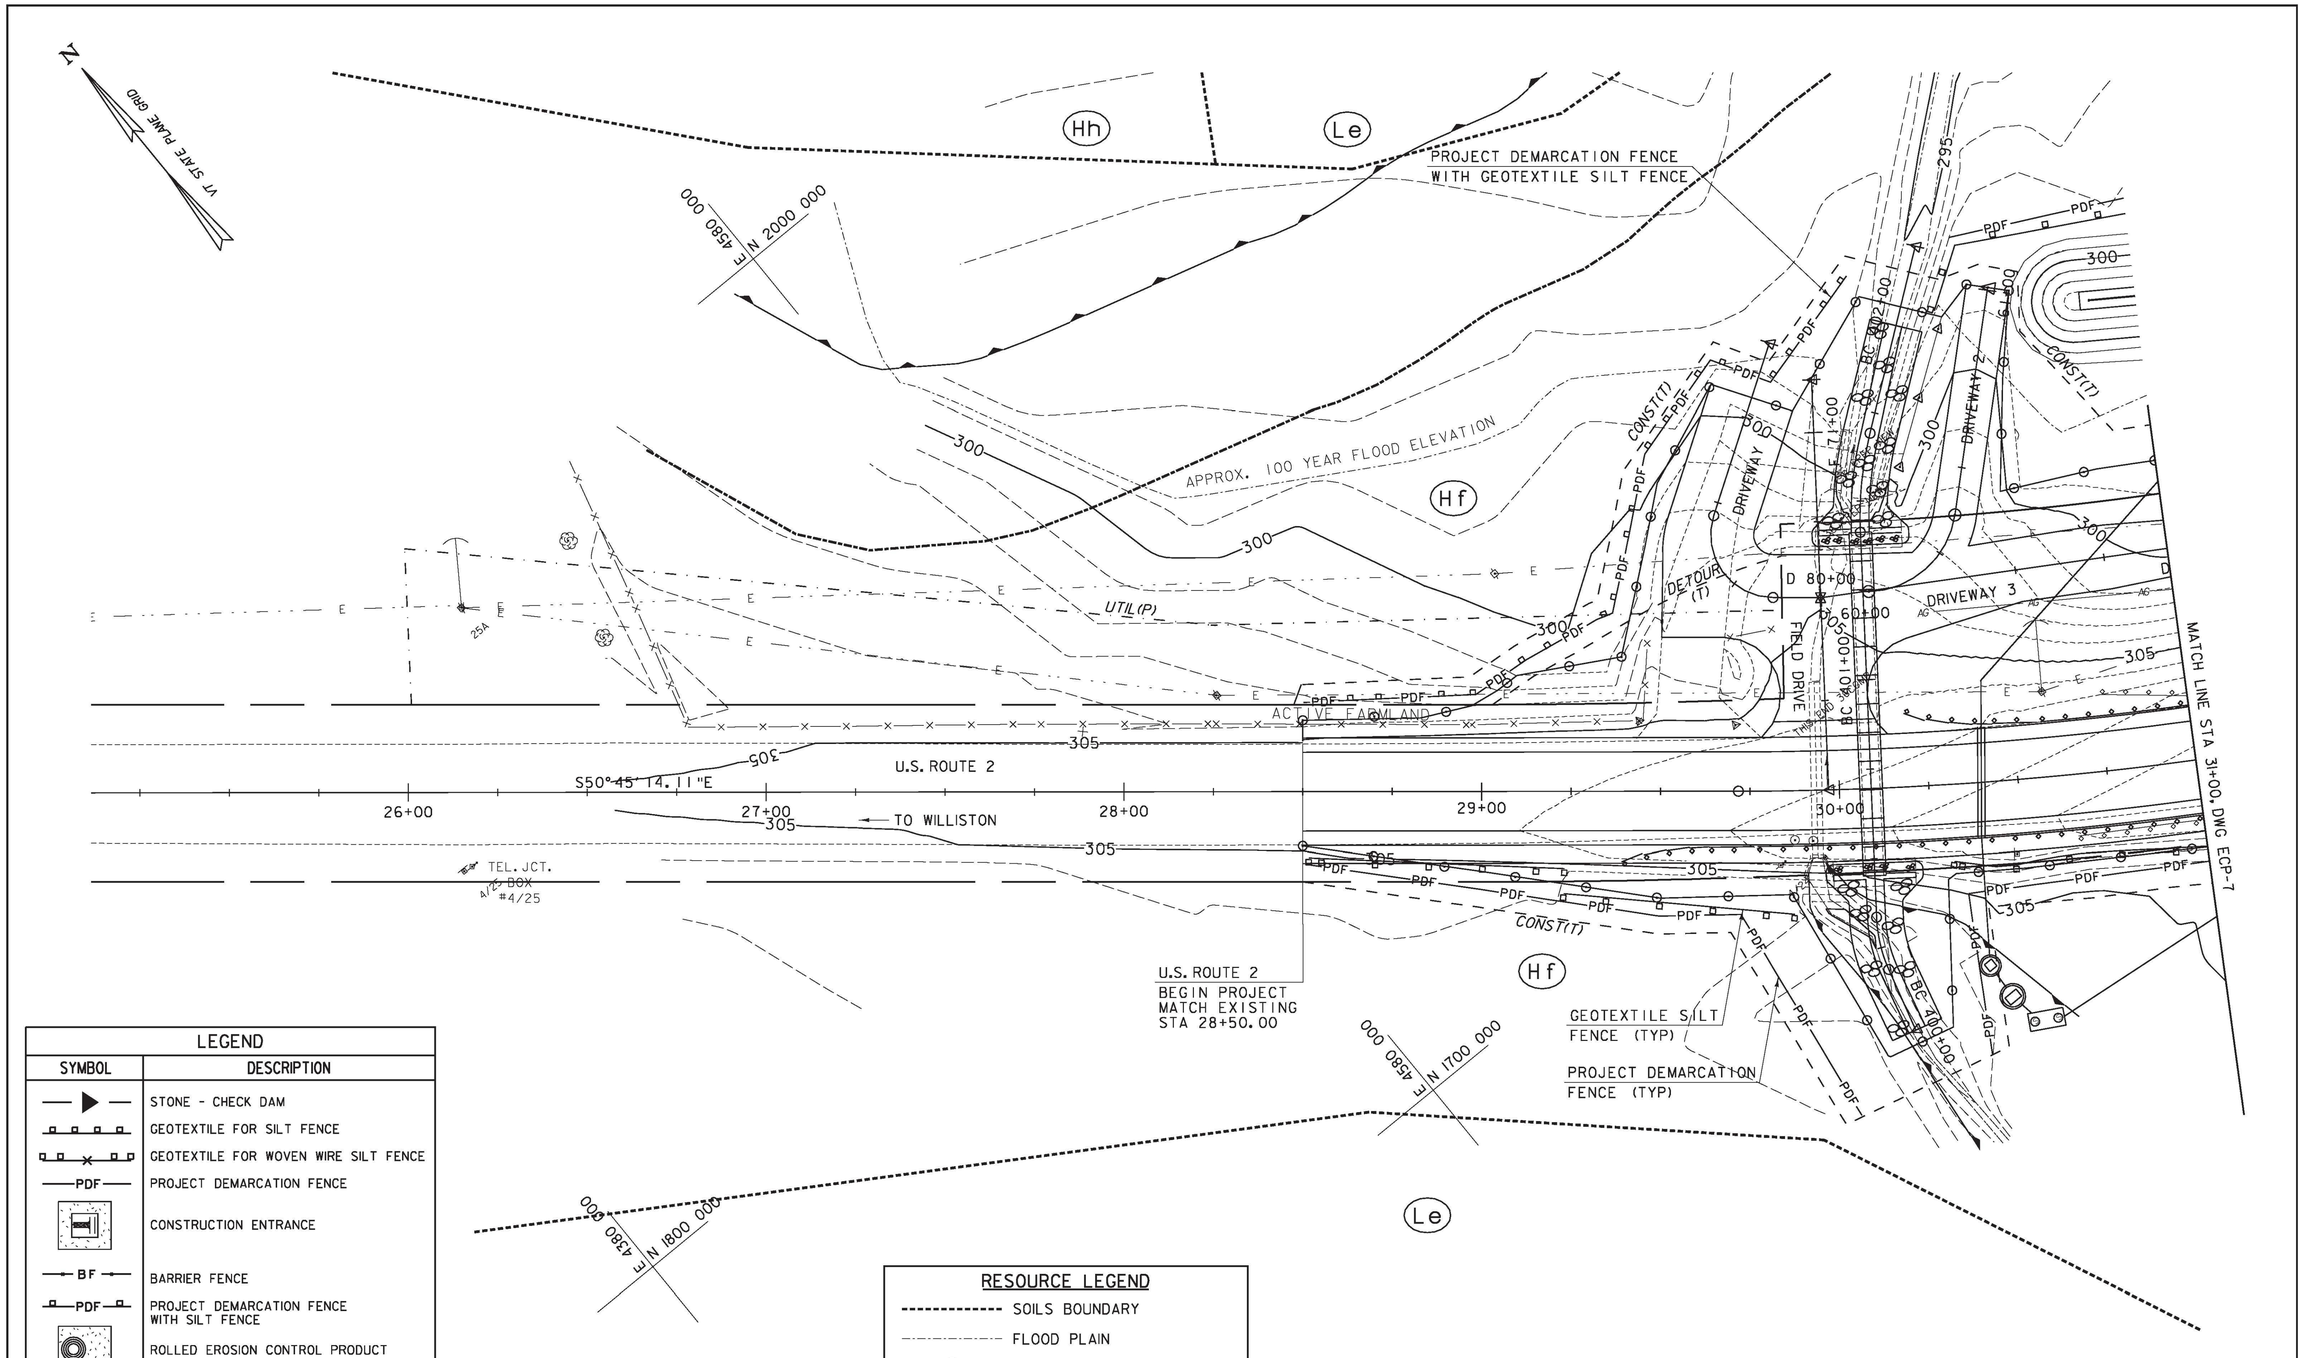

LEGEND

SYMBOL	DESCRIPTION
	STONE - CHECK DAM
	GEOTEXTILE FOR SILT FENCE
	GEOTEXTILE FOR WOVEN WIRE SILT FENCE
PDF	PROJECT DEMARCATION FENCE
	CONSTRUCTION ENTRANCE
BF	BARRIER FENCE
PDF	PROJECT DEMARCATION FENCE WITH SILT FENCE
	ROLLED EROSION CONTROL PRODUCT
	PIPE INLET PROTECTION
	FILTER FABRIC DROP INLET PROTECTION

RESOURCE LEGEND

- SOILS BOUNDARY
- FLOOD PLAIN
- WETLANDS
- WETLAND BUFFER ZONE
- AG — AGRICULTURAL LAND
- (XX) SOIL MAP UNIT SYMBOL (SEE SHEET 2 FOR DETAILS)

0 20 40
SCALE IN FEET

EROSION CONTROL PLAN PHASE 2

PROJECT NAME: RICHMOND

PROJECT NUMBER: STP-RS 0284(11)

FILE NAME: z90c092_EC_P2_01_15.dgn
PROJECT LEADER: D.E.G.
DESIGNED BY: B.T.H.
DWG. NO.: ECP-6

PLOT DATE: 3/16/2011
DRAWN BY: C.A.K.
CHECKED BY: D.E.G.
SHEET 18 OF 27

FILE NAME = v:\projects\eng\k2\22876\cadd_mstn\vbs (1-5) erosion\z90c092_EC_P2_01_15.dgn
DATE/TIME = 3/16/2011
USER = 3086