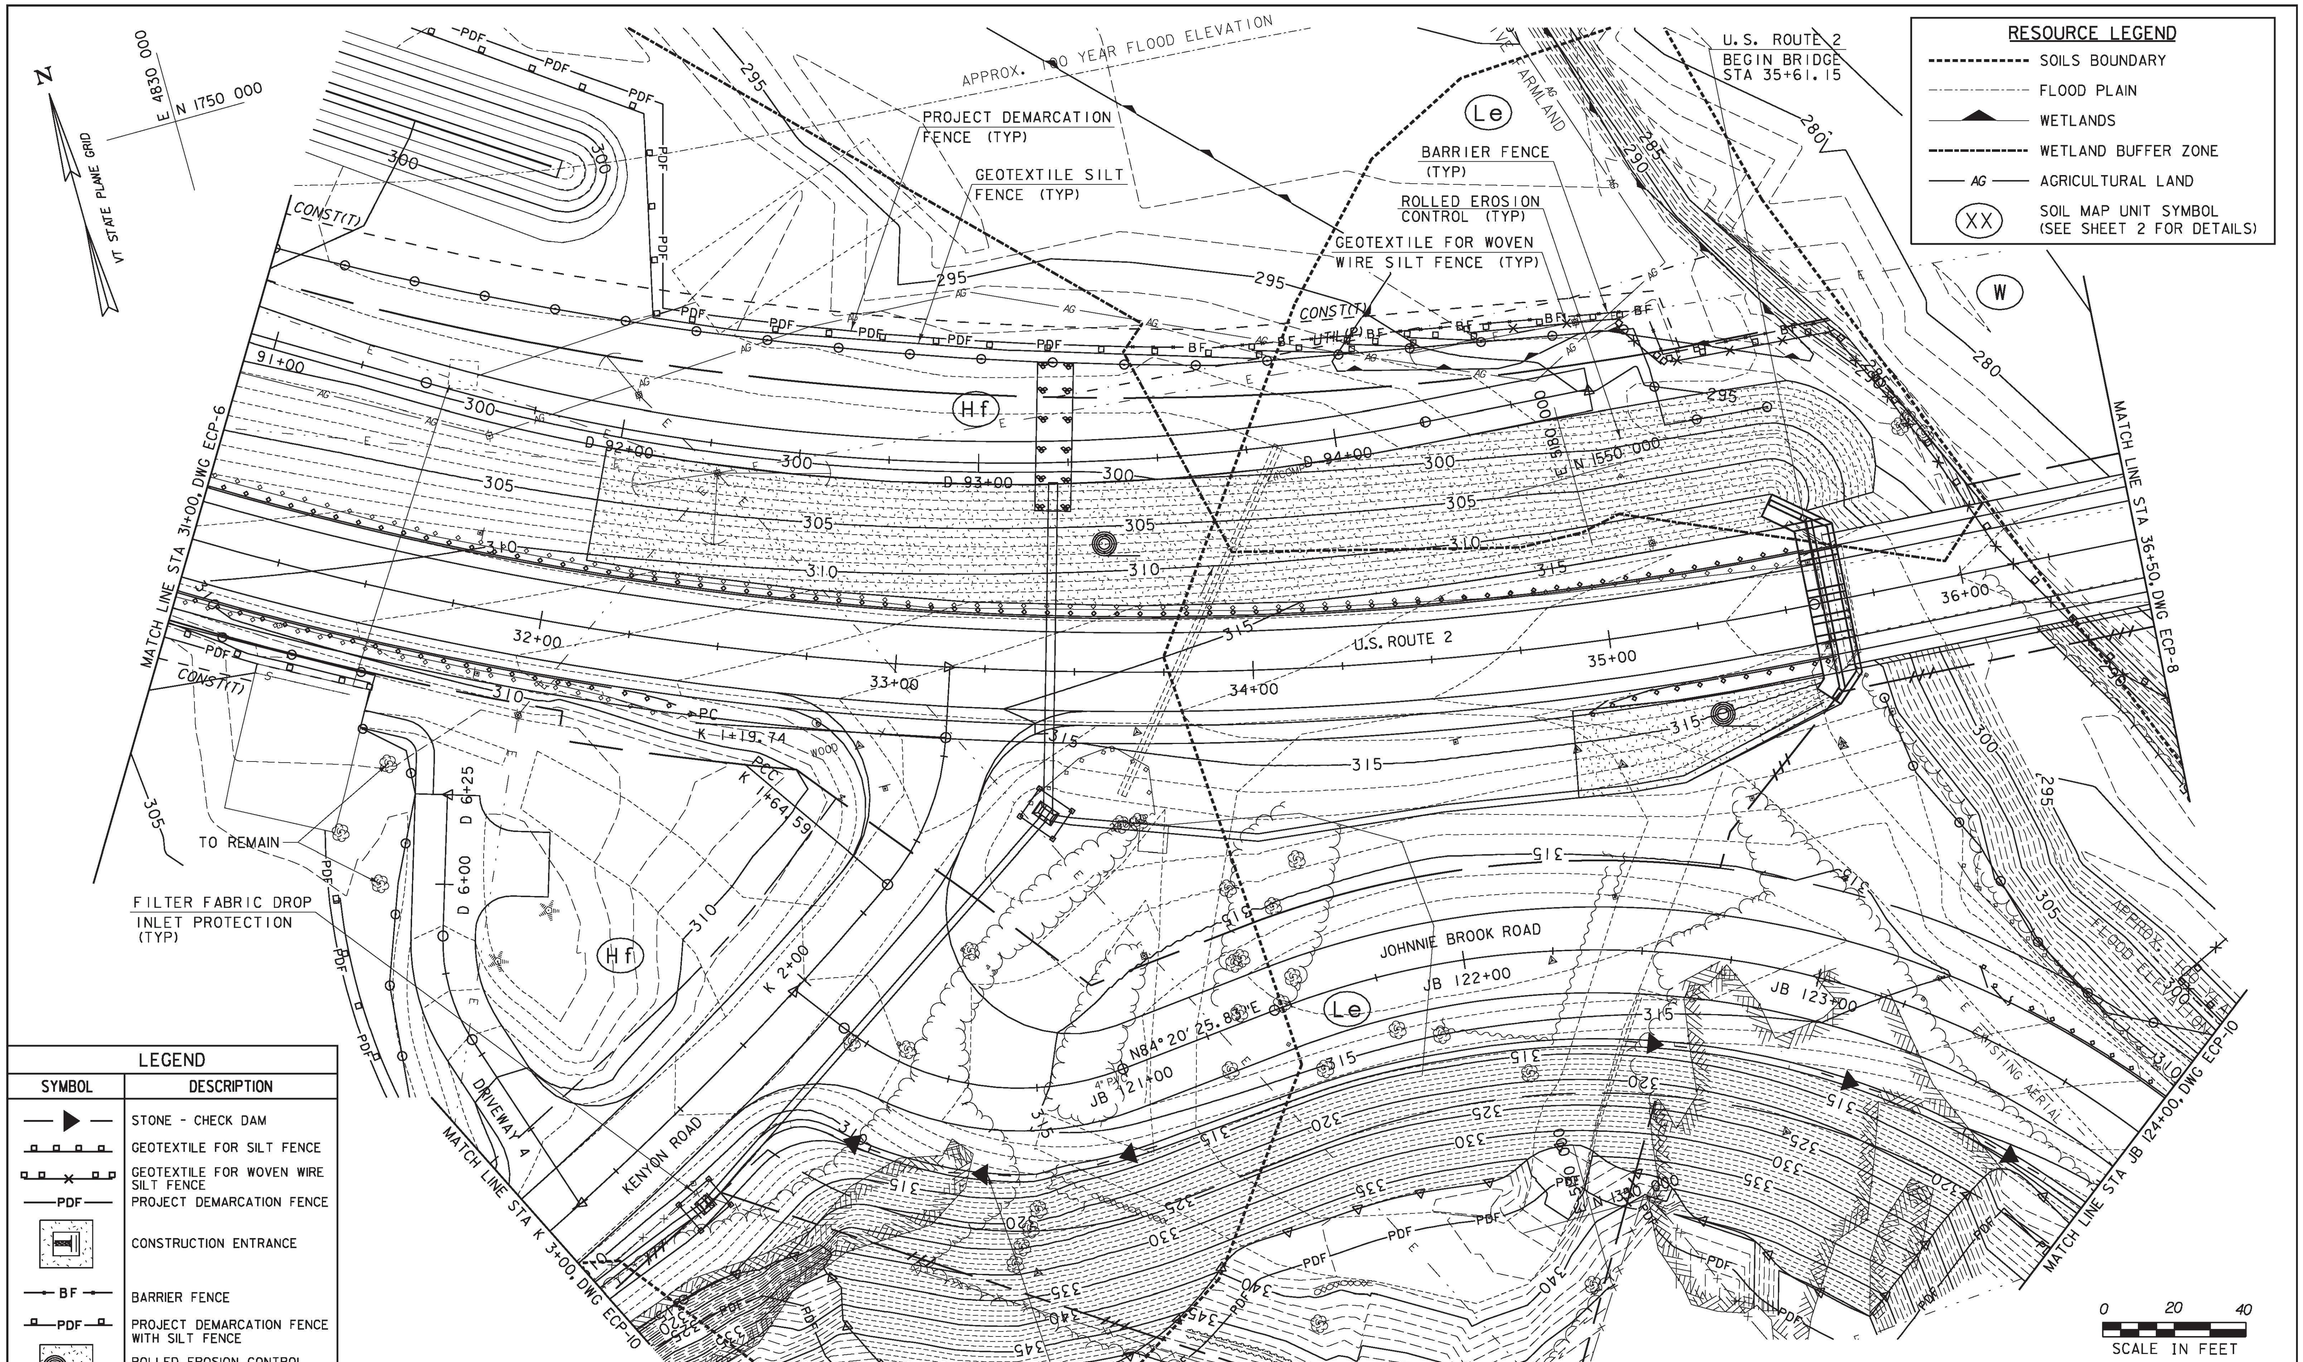


## LEGEND

| SYMBOL | DESCRIPTION |
|---|---|
| | STONE - CHECK DAM |
| | GEOTEXTILE FOR SILT FENCE |
| | GEOTEXTILE FOR WOVEN WIRE SILT FENCE |
| PDF | PROJECT DEMARCATION FENCE |
| | CONSTRUCTION ENTRANCE |
| BF | BARRIER FENCE |
| PDF | PROJECT DEMARCATION FENCE WITH SILT FENCE |
| | ROLLED EROSION CONTROL PRODUCT |
| | PIPE INLET PROTECTION |
| | FILTER FABRIC DROP INLET PROTECTION |

**EROSION CONTROL PLAN PHASE 2**

PROJECT NAME: RICHMOND

PROJECT NUMBER: STP-RS 0284(11)

FILE NAME: z90c092_EC_P2_02_15.dgn
PROJECT LEADER: D.E.G.
DESIGNED BY: B.T.H.
DWG. NO.: ECP-7

PLOT DATE: 3/16/2011
DRAWN BY: C.A.K.
CHECKED BY: D.E.G.
SHEET 19 OF 27

FILE NAME = u:\pr-projects\eng\k2\22076\cadd_mstr\sbs (1-5) erosion\z90c092_EC_P2_02_15.dgn
DATE/TIME = 3/16/2011
USER = 3606