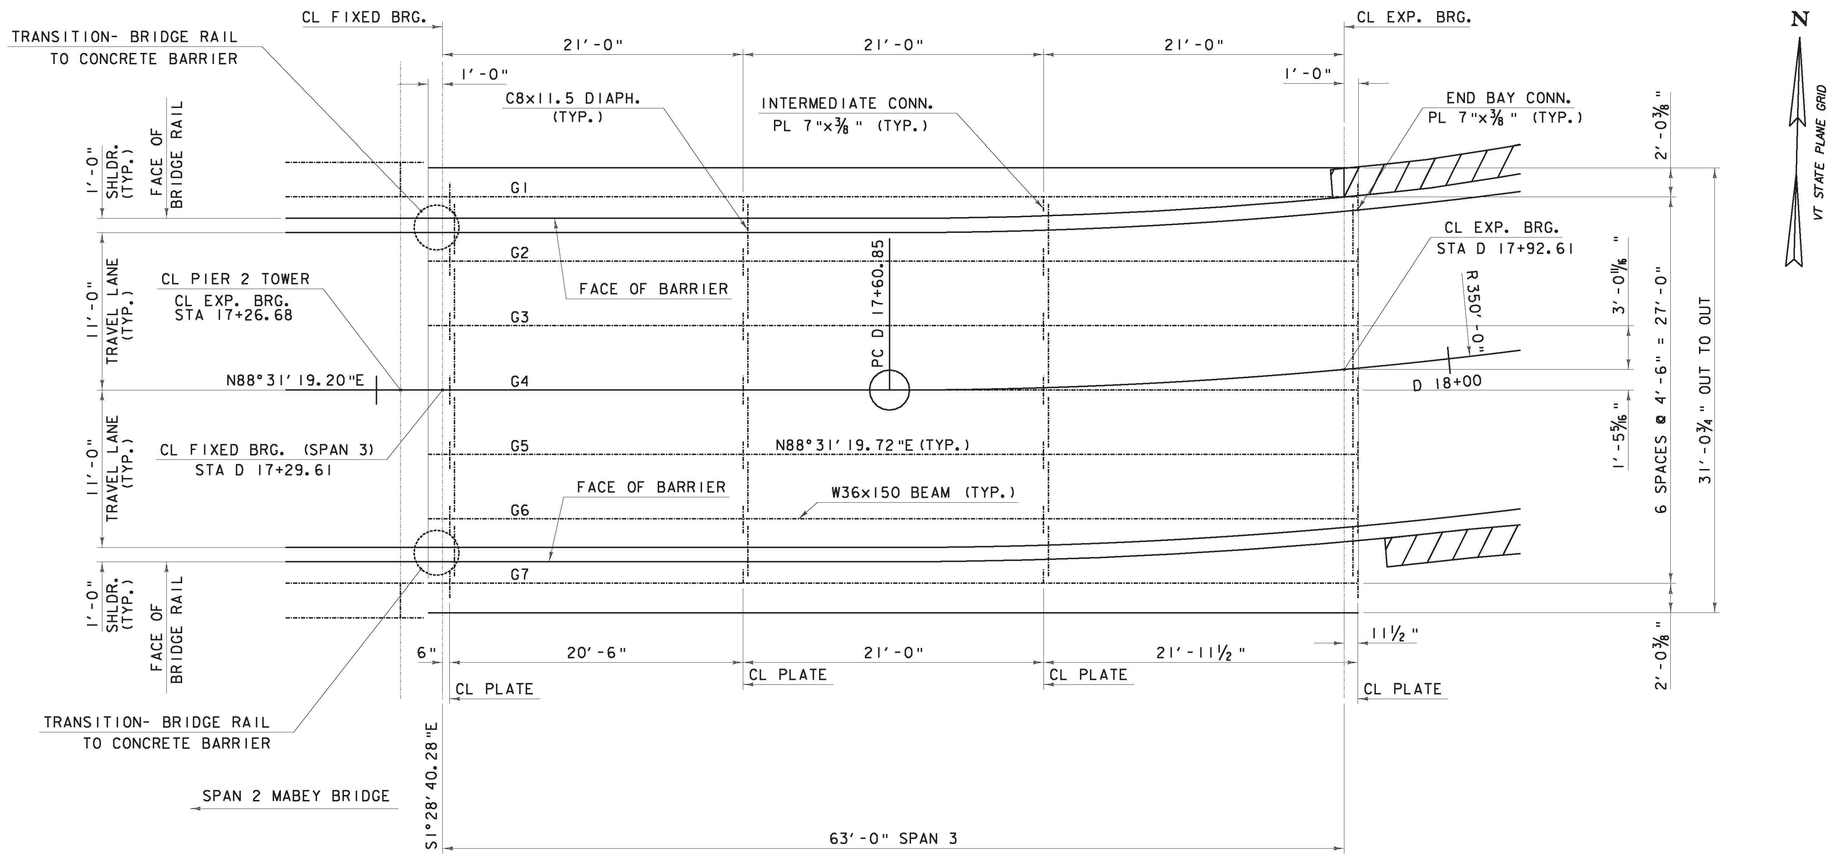

SPAN 3 FRAMING PLAN / LAYOUT DIAGRM

0 5 10

SCALE IN FEET

SPAN 3 FRAMING PLAN LAYOUT DIAGRAM	PROJECT NAME: RICHMOND	
	PROJECT NUMBER: STP-RS 0284(11)	
	FILE NAME: z90c092 TMP FRM PLN.dgn PROJECT LEADER: DJV DESIGNED BY: DJV DWG. NO.: 7	PLOT DATE: 6/1/2011 DRAWN BY: PKR CHECKED BY: VC/KM SHEET 7 OF XX

FILE NAME = v:\projects\eng\k2\22076\cadd_msm\bridge work\vbs (1-15) temporary bridge\z90c092_TMP_FRM PLN.dgn
DATE/TIME = 6/1/2011
USER = 3293