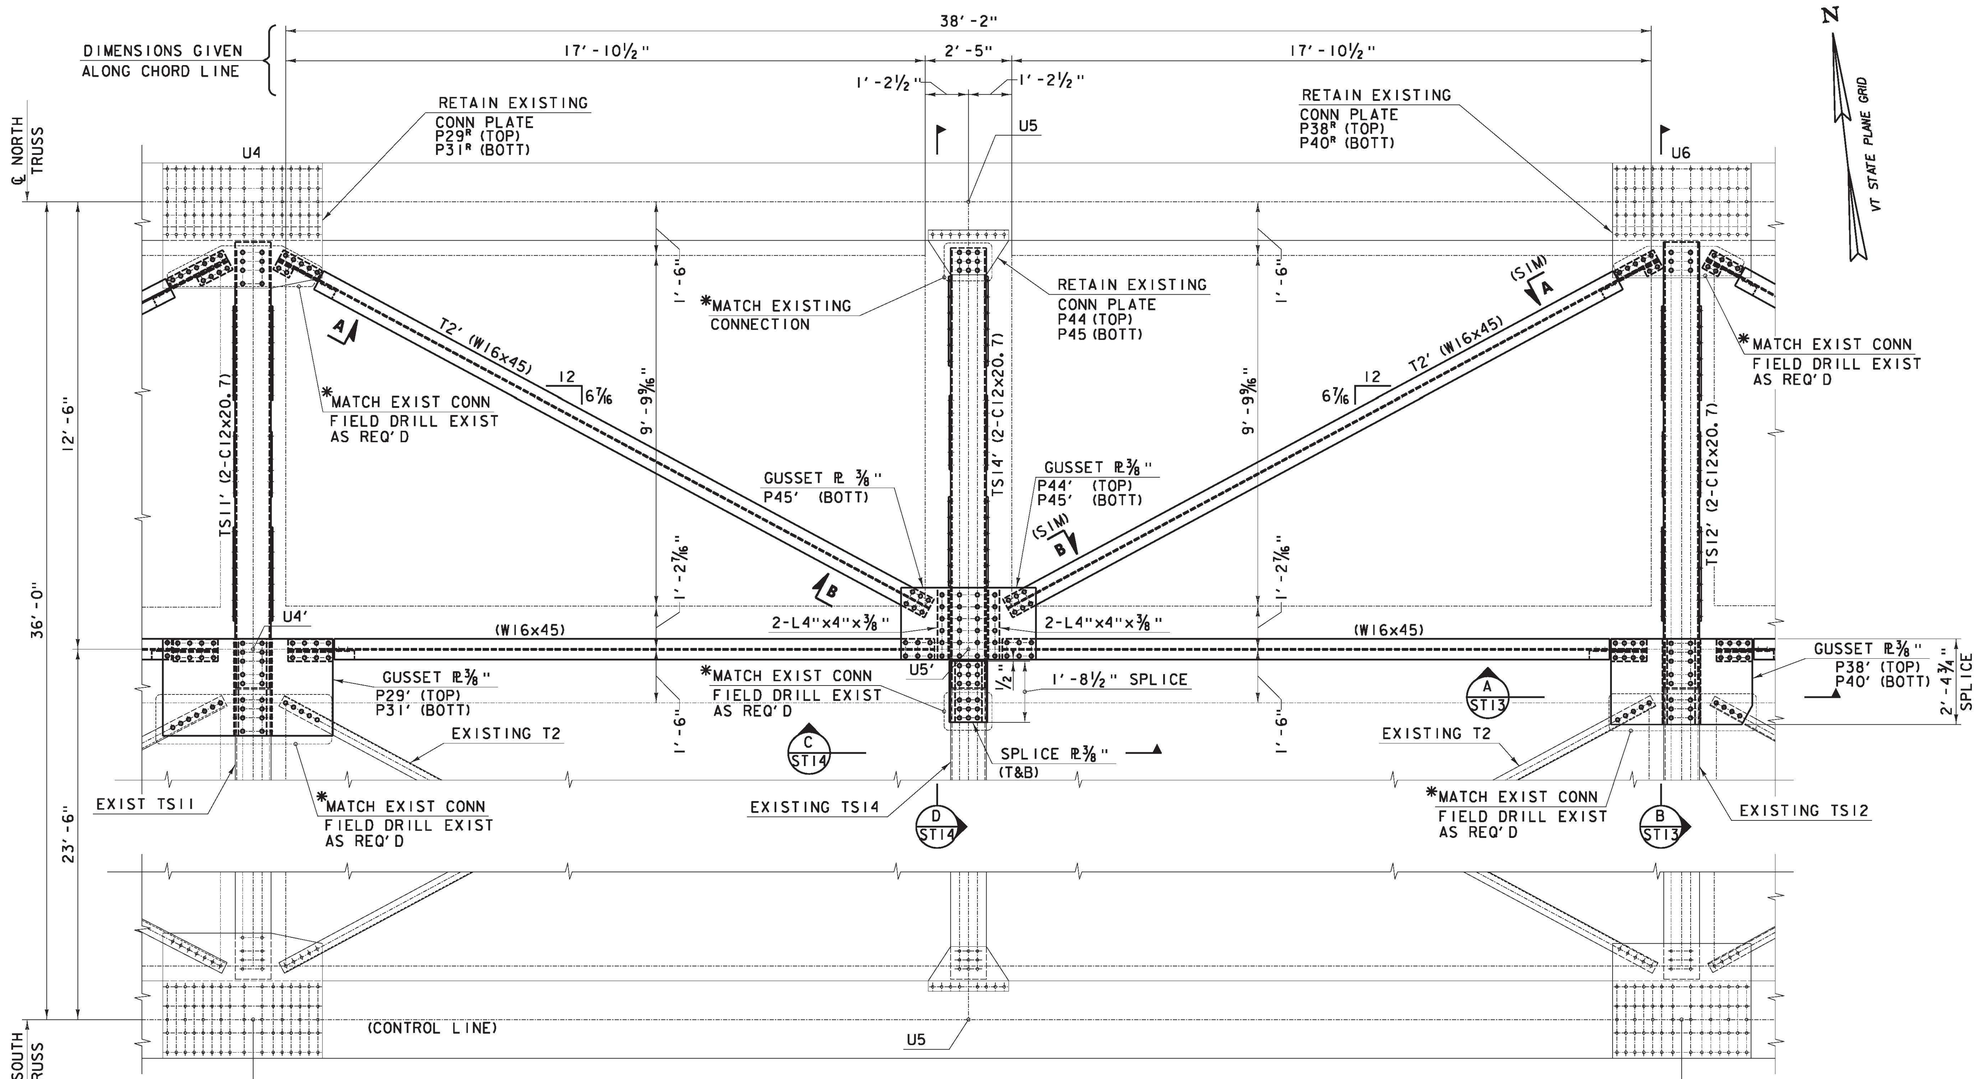

TOP LATERAL BRACE DETAIL AT LOCATION U4 TO U6 (AS SHOWN)
LOCATION U14 TO U12 (OPPOSITE HAND)

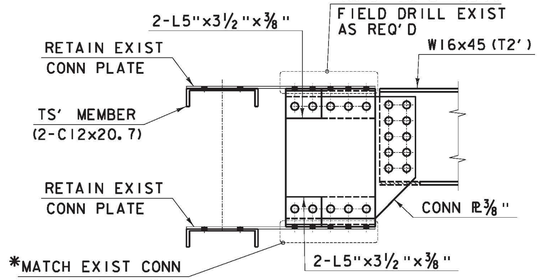

SECTION A
(TYPICAL CONNECTION DETAIL)

0 1 2
SCALE 1" = 1'-0"

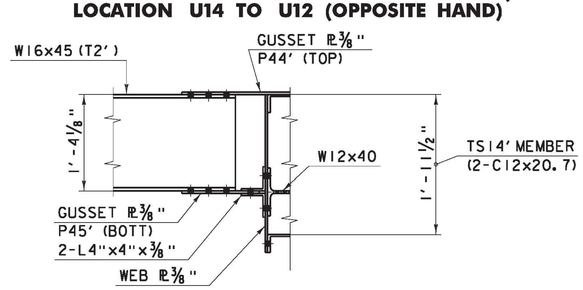

SECTION B
(TYPICAL CONNECTION DETAIL)

0 1 2
SCALE 1" = 1'-0"

0 2 4
SCALE ½" = 1'-0" (UON)

NOTES:

1. FOR FRAMING PLAN AND SECTIONS, SEE DWG NO ST1, ST13 & ST14.
2. FOR ADDITIONAL INFORMATION, SEE SHEET E1, 1, 2, 4, 6, 16, 19 & 20 FROM THE 1929 FABRICATION DRAWINGS.
3. MEMBER DESIGNATIONS TAKEN FROM 1929 FABRICATION DRAWINGS

* -SEE CONNECTION INSTALLATION METHODS

"A'" = NEW JOINT NUMBER OR NEW MEMBER DESIGNATION.

TOP LATERAL DETAIL AT U4 TO U6 U14 TO U12	PROJECT NAME: RICHMOND PROJECT NUMBER: STP-RS 0284(11)	
	FILE NAME: z90c092_top_lat_dtl_02.dgn PROJECT LEADER: DJV DESIGNED BY: RH DWG. NO.: ST12	PLOT DATE: 3/14/2013 DRAWN BY: PKR CHECKED BY: VC/KM SHEET X OF X

FILE NAME = V:\Projects\VAN\K22876\CADD_MSTN\BRIDGE WORK\VBS (1-16) BRIDGE DESIGN\z90c092_top_lat_dtl_02.dgn
DATE/TIME = 3/14/2013
USER = 3243