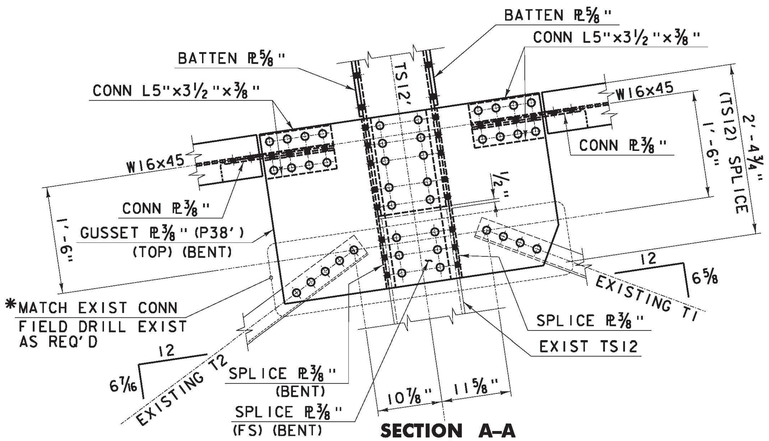

SECTION A–A

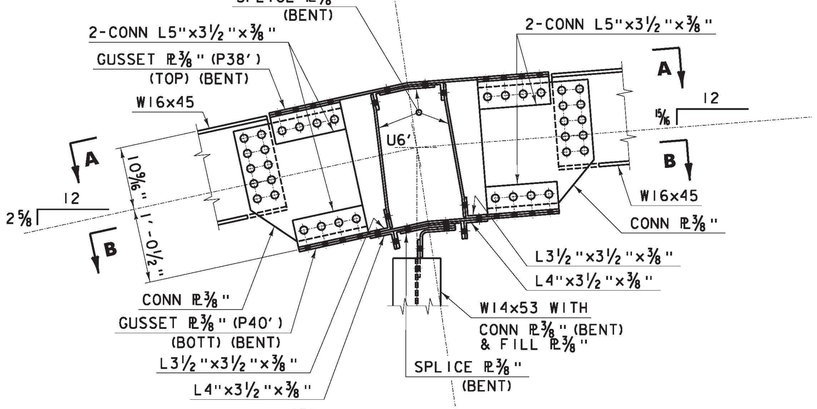

A ST12 CONNECTION DETAIL (U6')
(SHOWN IN POSITION)

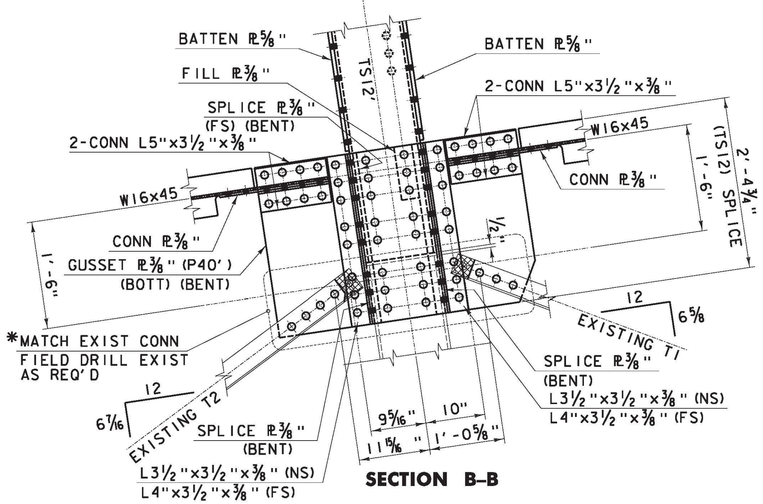

SECTION B–B

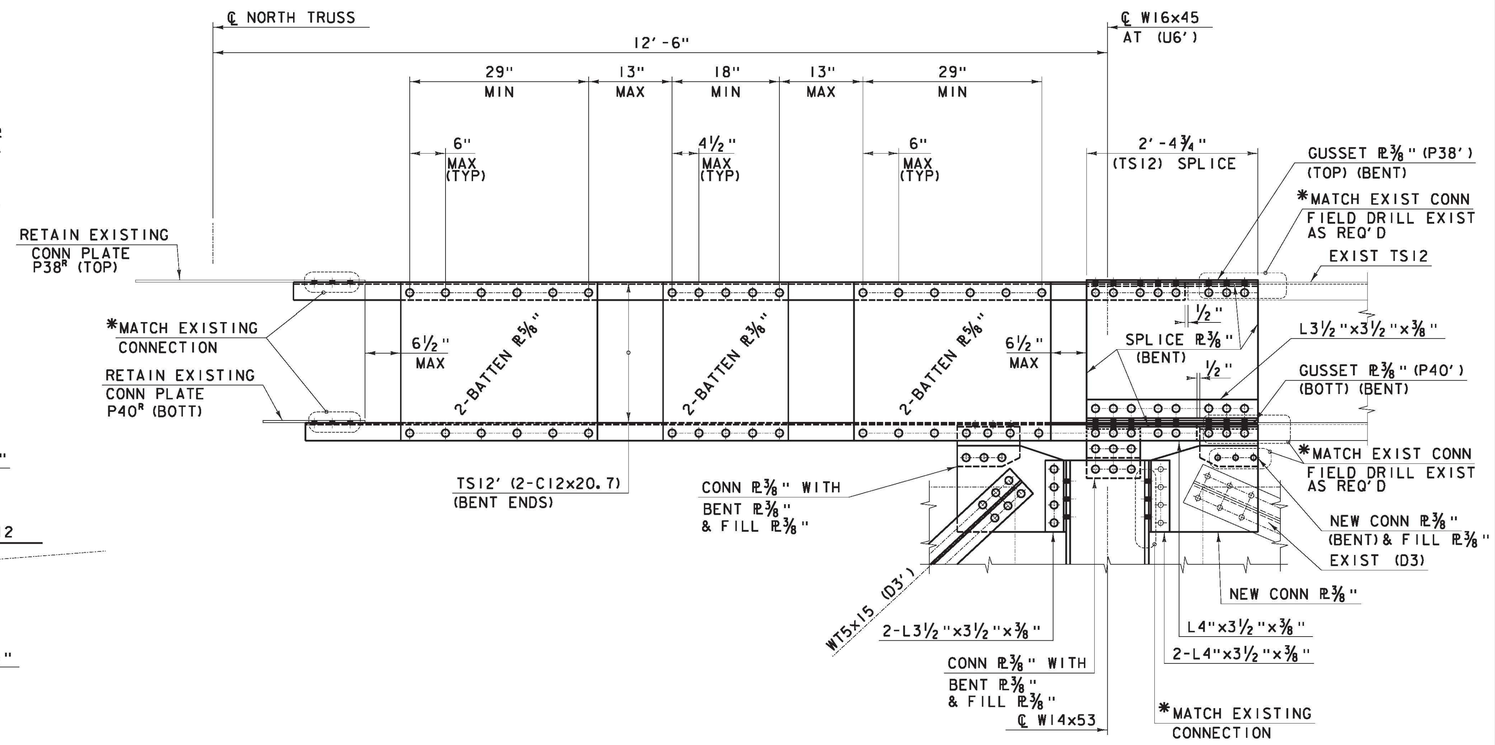

B ST12 CONNECTION DETAIL (TS12')

NOTES:

1. FOR FRAMING PLAN AND SECTIONS, SEE DWG NO ST1 & ST12.
2. FOR ADDITIONAL INFORMATION, SEE SHEET E1,1,2,4,6,11,16,19 & 20 FROM THE 1929 FABRICATION DRAWINGS.
3. MEMBER DESIGNATIONS TAKEN FROM 1929 FABRICATION DRAWINGS.

* -SEE CONNECTION INSTALLATION METHODS, DWG S2.

▨ -PARTIAL REMOVAL OF EXISTING MEMBER. REMOVE EXISTING MEMBER AS SHOWN, CLIP AS REQUIRED.

0 1 2
SCALE 1"=1'-0"

CONNECTION DETAIL AT U6'

PROJECT NAME: RICHMOND
PROJECT NUMBER: STP-RS 0284(11)

FILE NAME: 02A014.dgn	PLOT DATE: 3/14/2013
PROJECT LEADER: DJV	DRAWN BY: PKR
DESIGNED BY: RH	CHECKED BY: VC/KM
DWG. NO.: ST13	SHEET X OF X

FILE NAME = V:\Projects\ANY\K22\22076\CADD_MSTN\BRIDGE WORK\BBS (1-16) BRIDGE DESIGN\r98c892_top_let_ds1_02A.dgn
DATE/TIME = 3/14/2013
USER = 3243