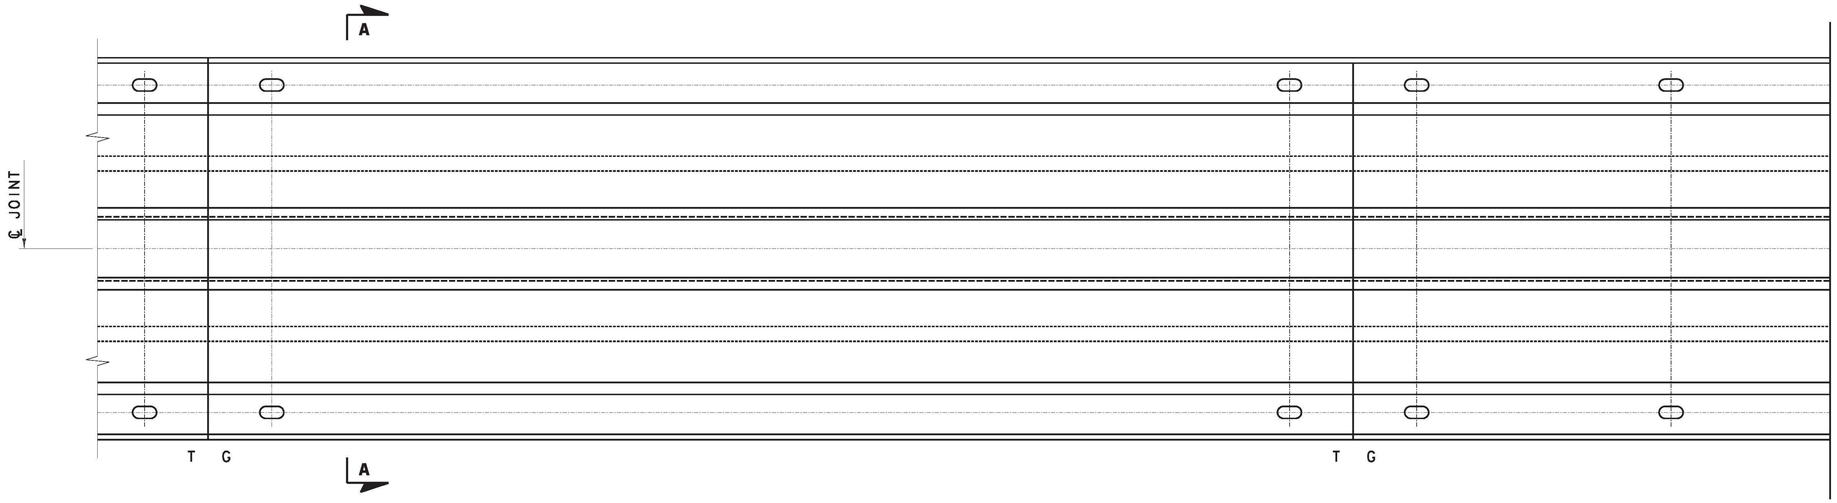

BRIDGE EXPANSION JOINT PLAN
NOT TO SCALE

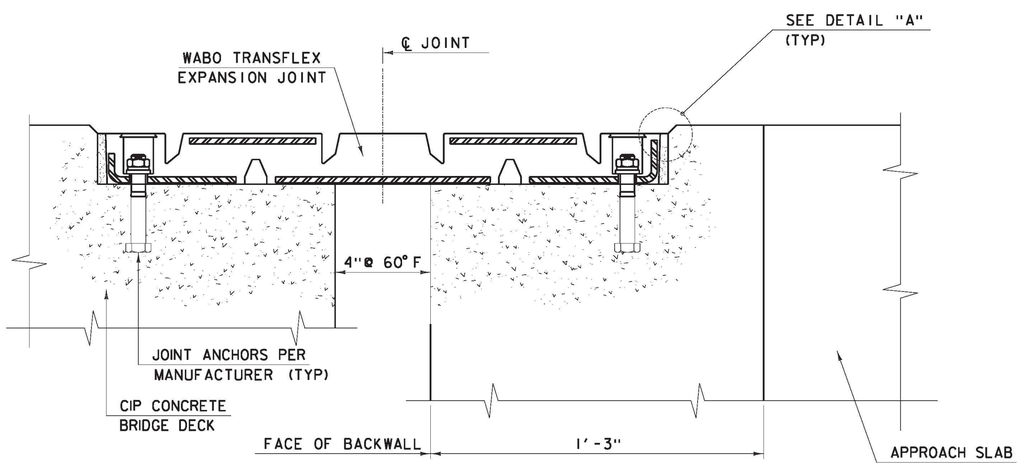

EXPANSION JOINT SECTION A–A
NOT TO SCALE

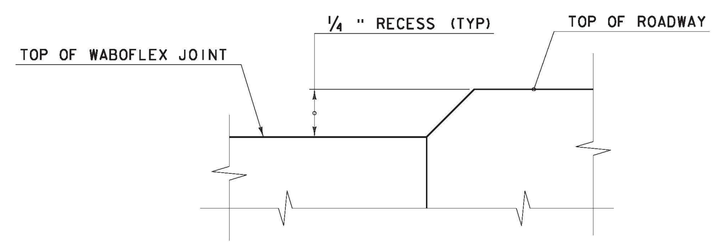

DETAIL "A"
NOT TO SCALE

NOTE
SEE ATTACHED SHOP DRAWINGS FOR DETAILS AND DIMENSIONS.

BRIDGE EXPANSION JOINT DETAILS	PROJECT NAME: RICHMOND	
	PROJECT NUMBER: STP-RS 0284(III)	
	FILE NAME: z90c092 abt jnt dtl01.dgn	PLOT DATE: 3/14/2013
	PROJECT LEADER: VNC	DRAWN BY: PKR
	DESIGNED BY: DJV	CHECKED BY: DJV
	DWG. NO.: J1	SHEET X OF X

FILE NAME = V:\Projects\ANY\V2\22076\CADD_MSTN\BRIDGE WORK\WBS (1-16) BRIDGE DESIGN\z90c092_abt_jnt_dtl01.dgn
DATE/TIME = 3/14/2013
USER = 3213