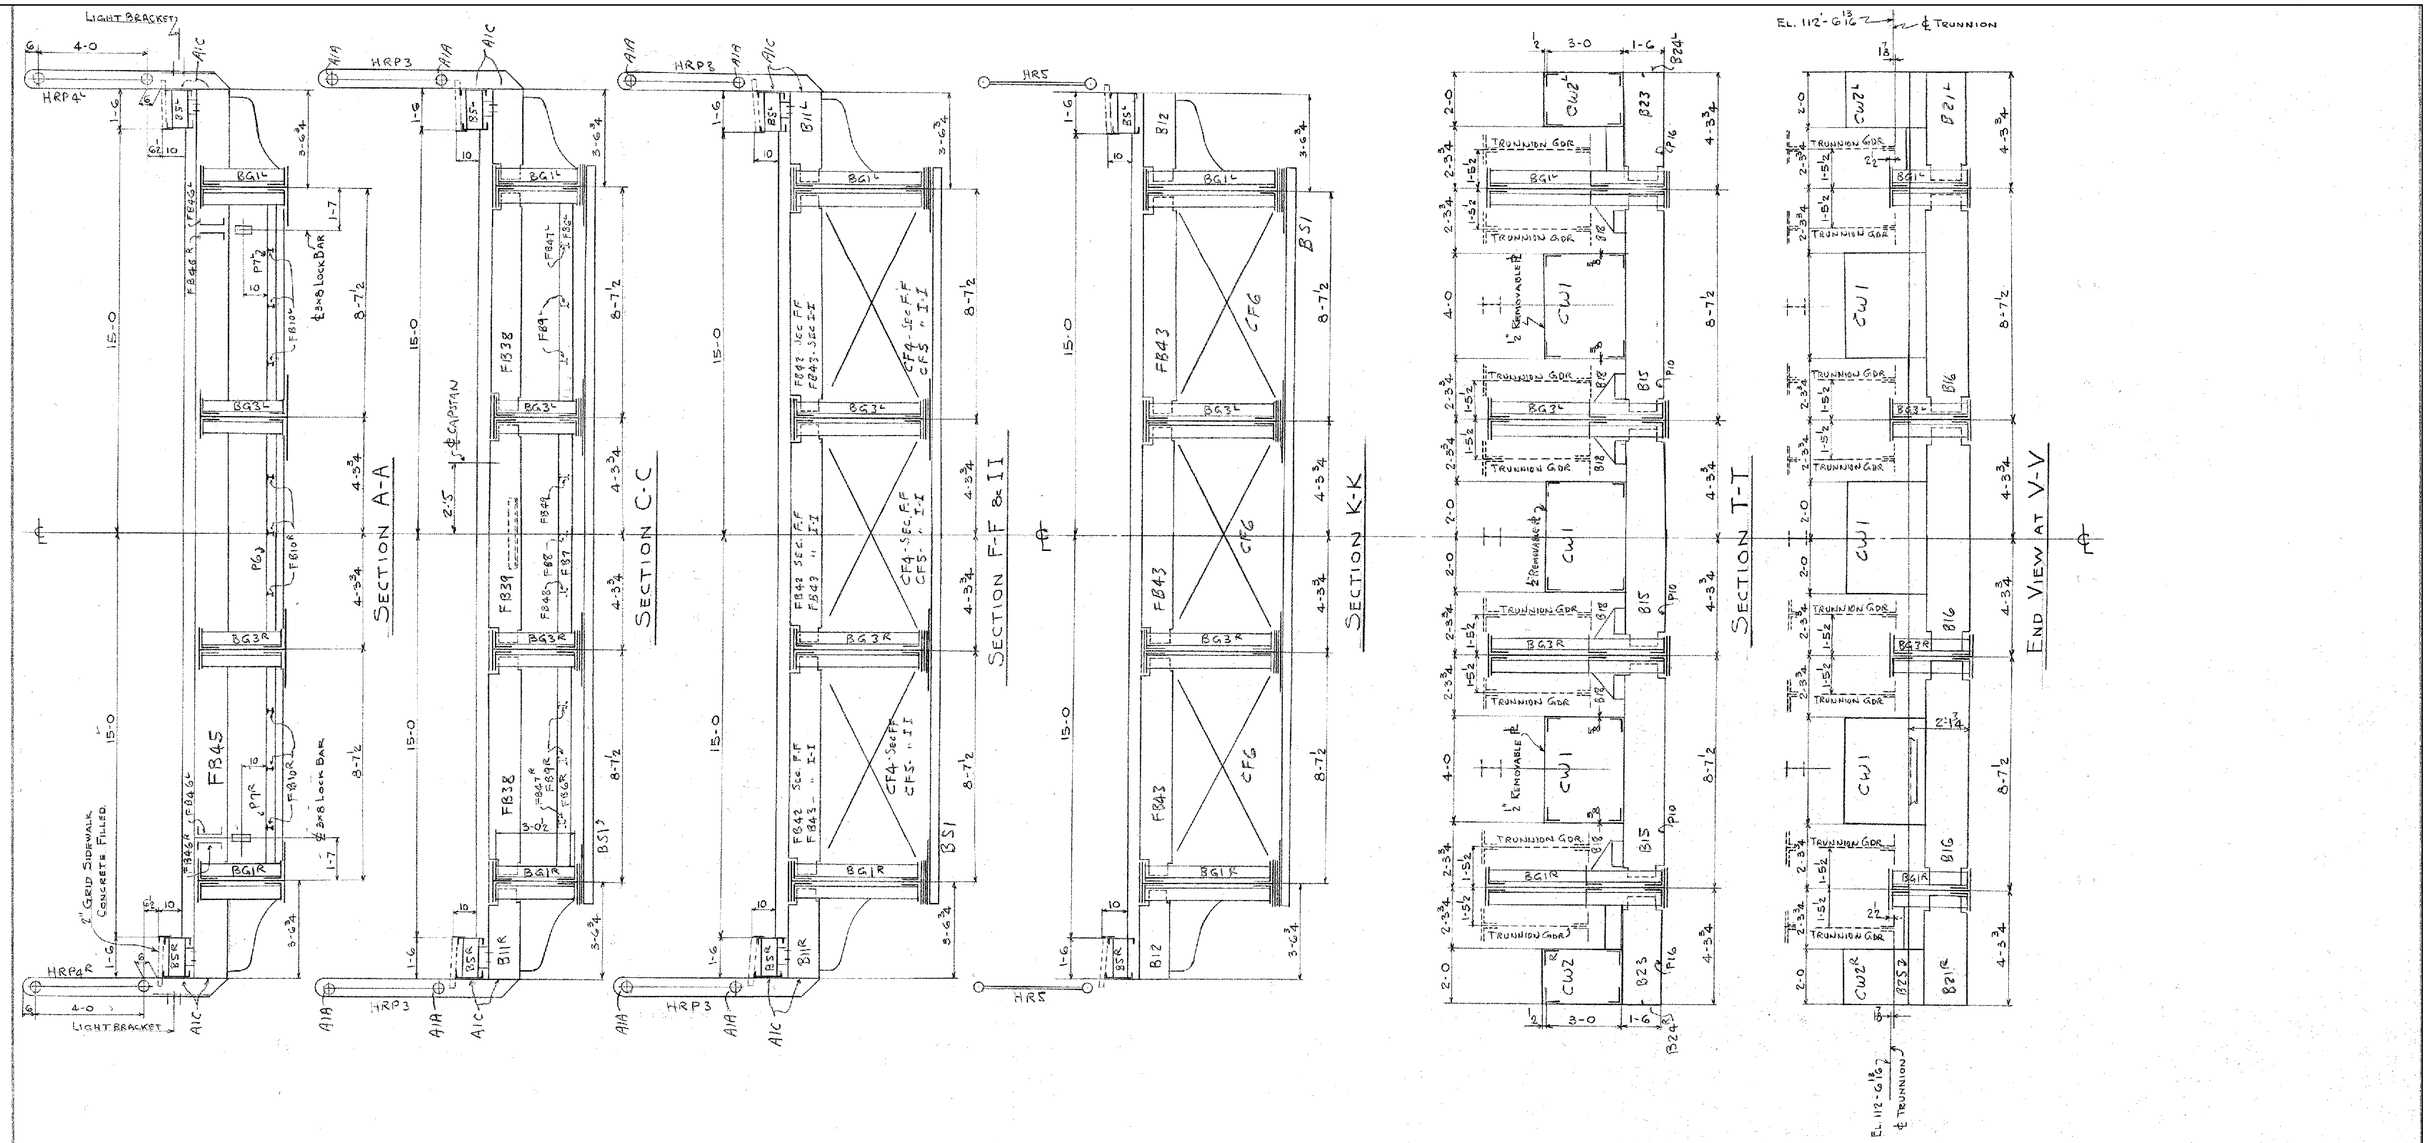


SPAN # 3
SECTIONS - LEAF # 2 (DIV. 2)

STATE OF VERMONT
STATE HIGHWAY DEPARTMENT
FEDERAL PROJECT F128(9)
GRAND ISLE-NORTH HERO BRIDGE
COUNTY OF GRAND ISLE, VT.

DOK 50-210 PERFATIES
AMERICAN BRIDGE COMPANY
UNITED STATES STEEL CORPORATION SUBSIDIARY

FOR LOCATION OF SECTIONS SEE SH. E201

MARKS SHOWN THUS (A1A) INDICATE THE SKETCH SHEET ON WHICH THE TYPE OF CONNECTION & FIELD WELDING ARE SHOWN

PAINT: SHOP CONTA

## REFERENCE SHEET

| | |
|---|---|
| PROJECT NAME: NORTH HERO-GRANDE ISLE | |
| PROJECT NUMBER: BHF 028-1(21) | |
| FILE NAME: structure\s92b284cleandsca | PLOT DATE: 18-OCT-2007 |
| PROJECT LEADER: M. EVANS-MONGEON | DRAWN BY: L. DUQUETTE |
| DESIGNED BY: S. SCRIBNER | CHECKED BY: S. SCRIBNER |
| | SHEET 32 OF 41 |