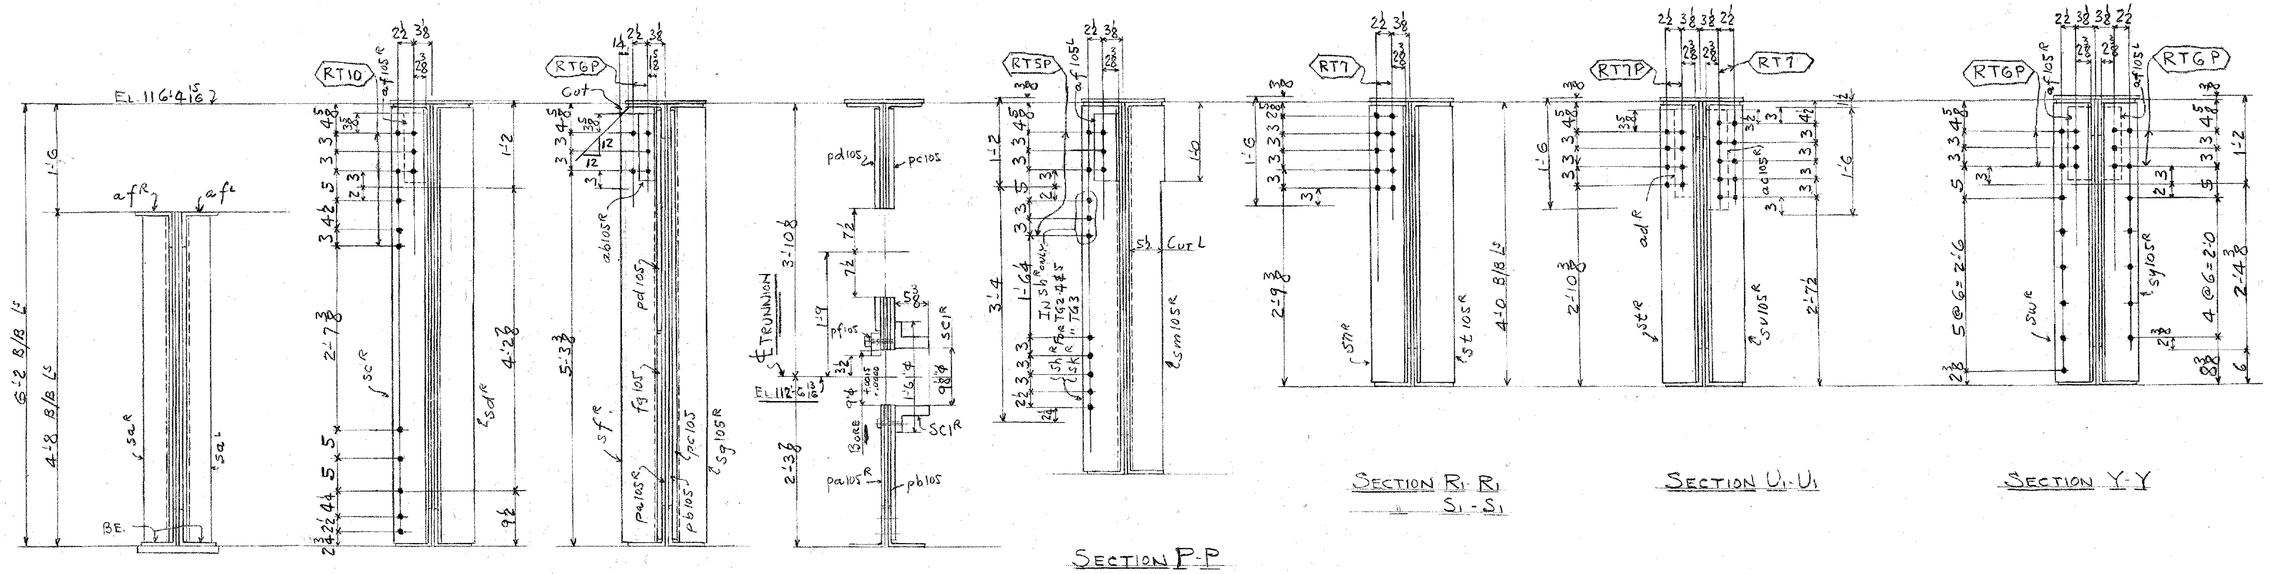

SECTION L2-L2 SECTION N-N SECTION O-O SECTION O1-O1

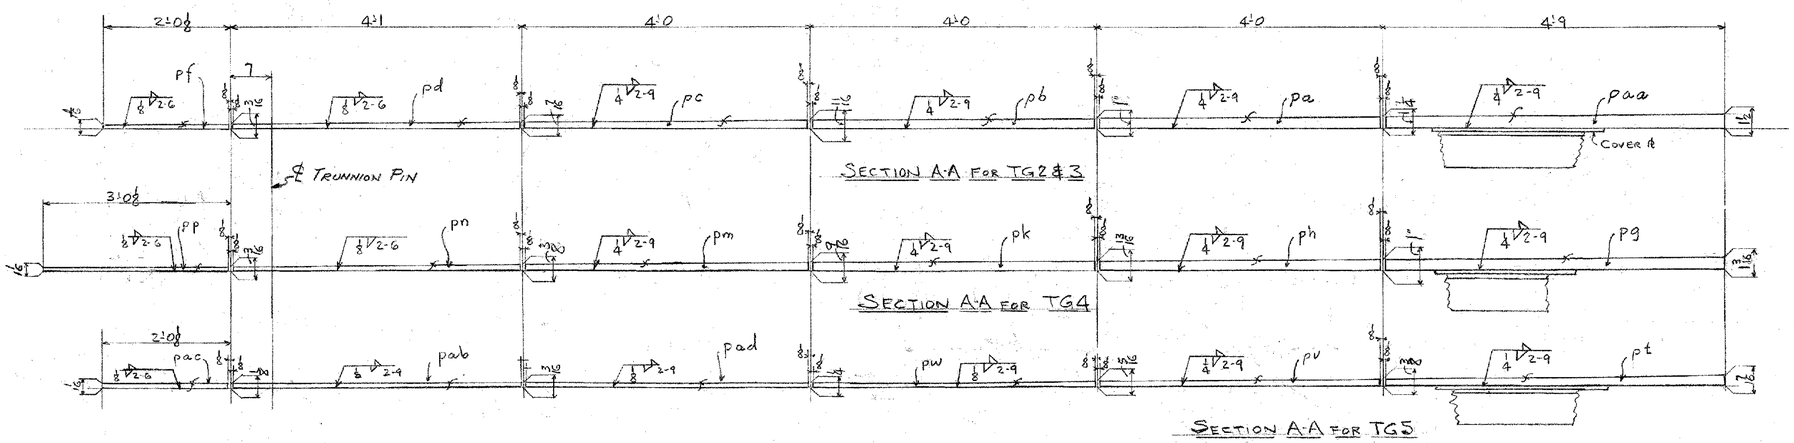

CONTINUED

LINE	Total No. of Pieces on the Order	No. of Pieces on the Girder	MATERIAL SHAPE					LENGTH Feet	LENGTH Inches	ASSEMBLING MARK	REMARKS	CALCULATED WEIGHT FOR ONE SHIP. PIECE	ORDERED	ITEM
6		12	L	6	4	7/16		3	11	st^R_L				
6		12	L	6	4	7/16		3	11	$sy105^R_L$				
6		12	L	6	4	7/16		3	11	sw^R_L			40-0	1007
6		12	L	6	4	7/16		3	11	$sy105^R_L$				
6		72	L	4	4	3/8		3	11	$sp105^R_L$	CRIMP			
6		24	L	4	4	3/8		3	11 13/16	$sa105^R_L$	CRIMP			
6		48	L	3½	3½	3/8		0	11	$af105^R_L$				
6		12	L	3½	3	3/8		0	11	$ab105^R_L$				
6		12	L	3½	3½	3/8		1	5	$ac105^R_L$				
70		12	L	3½	3½	3/8		1	2	ad^R_L			S	
71														
72		120	SB	7/8									S	
73														
74		24	7/8	CAP SCREWS, 0 3¾										
75		24	7/8	SPLIT LOCK WASHERS										

LINE	Total No. of Pieces on the Order	No. of Pieces on the Girder	MATERIAL SHAPE	LENGTH Feet	LENGTH Inches	ASSEMBLING MARK	REMARKS	CALCULATED WEIGHT FOR ONE SHIP. PIECE	ORDERED	ITEM
16	12		CAST STEEL COLLARS			SC 1/8	J9758-JH1	110		
17	48		¾" TAP BOLTS - mb							
18										
19										
LINE	Total No. of Pieces on the Order	No. of Pieces on the Girder	MATERIAL SHAPE	LENGTH Feet	LENGTH Inches	ASSEMBLING MARK	REMARKS	CALCULATED WEIGHT FOR ONE SHIP. PIECE	ORDERED	ITEM
31										
32										
LINE	Total No. of Pieces on the Order	No. of Pieces on the Girder	MATERIAL SHAPE	LENGTH Feet	LENGTH Inches	ASSEMBLING MARK	REMARKS	CALCULATED WEIGHT FOR ONE SHIP. PIECE	ORDERED	ITEM
46										
47										
STATE OF VERMONT
STATE HIGHWAY DEPARTMENT
FEDERAL PROJECT F128(9)
GRAND ISLE-NORTH HERO BRIDGE
COUNTY OF GRAND ISLE, VT.

TRUNNION GIRDERS
TG2-3-4R & 5R

AMERICAN BRIDGE COMPANY

REFERENCE SHEET

PROJECT NAME: NORTH HERO-GRANDE ISLE
PROJECT NUMBER: BHF 028-1(21)

FILE NAME: structure\s92b284cleandsca
PROJECT LEADER: M. EVANS-MONGEON
DESIGNED BY: S. SCRIBNER
PLOT DATE: 18-OCT-2007
DRAWN BY: L. DUQUETTE
CHECKED BY: S. SCRIBNER
SHEET 38 OF 41