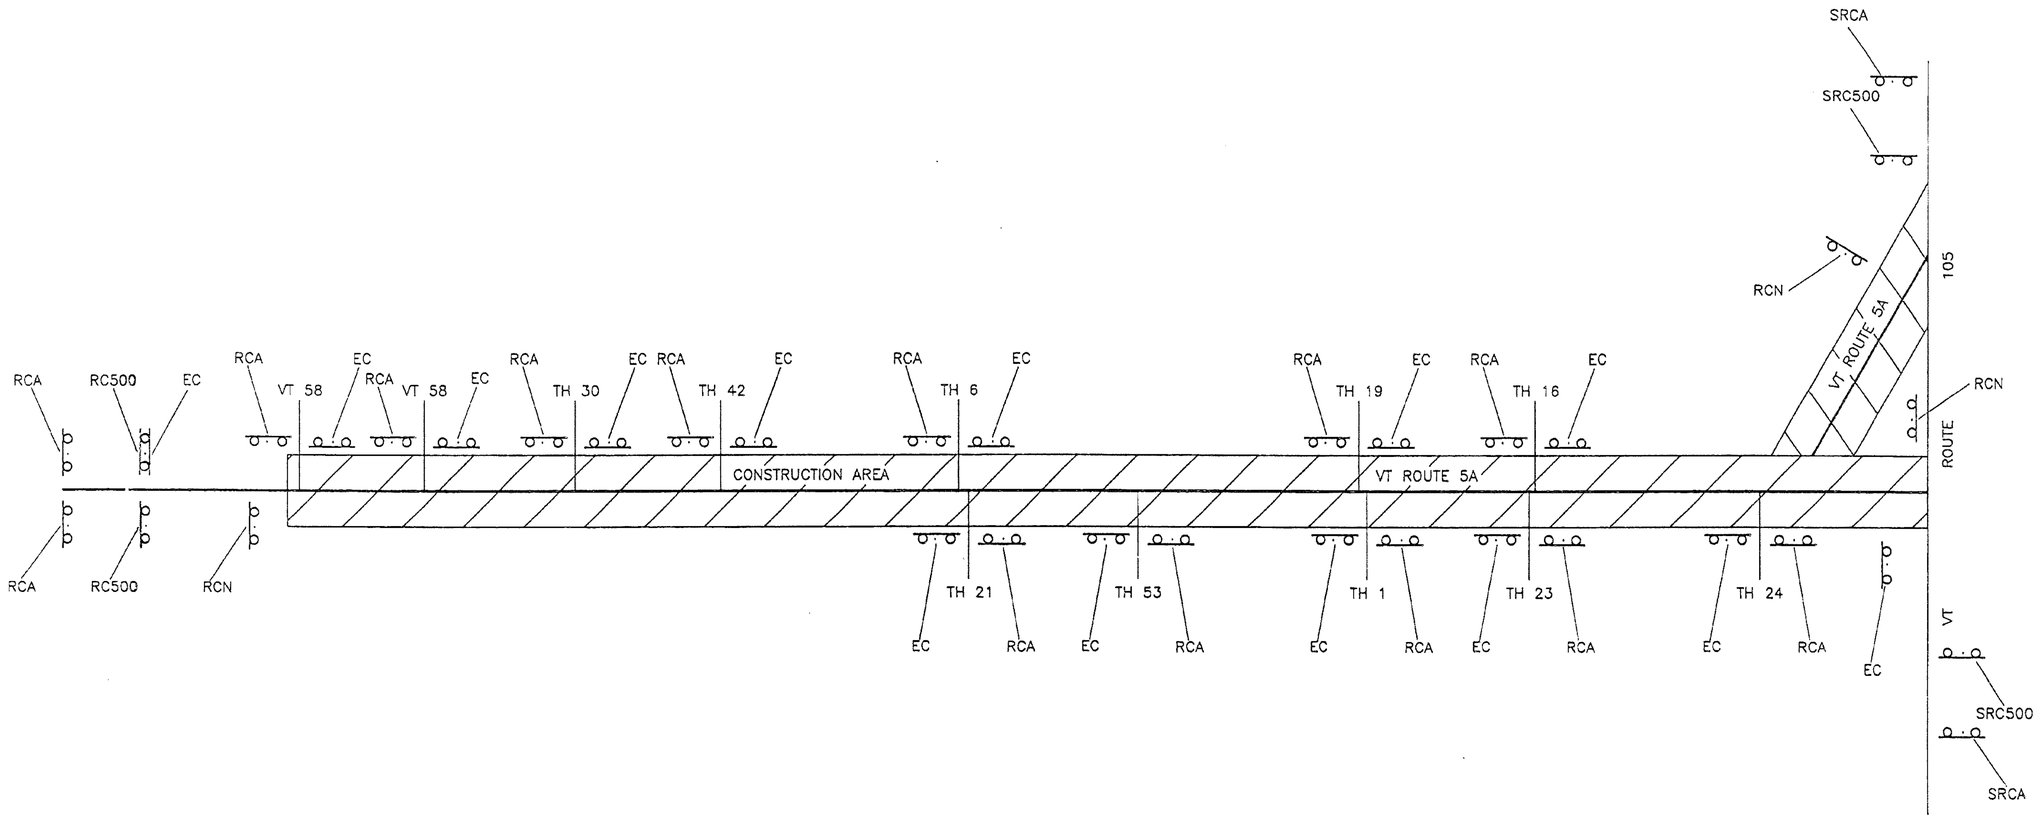

LEGEND

RCA = ROAD CONSTRUCTION AHEAD
RC500 = ROAD CONSTRUCTION 500'
EC = END CONSTRUCTION
RCN = ROAD CONSTRUCTION NEXT 7 MILES
SRCA = SIDE ROAD CONSTRUCTION AHEAD
SRC500 = SIDE ROAD CONSTRUCTION 500'

CONSTRUCTION APPROACH SIGNING

SEE STANDARD E-100 FOR SIGN PLACEMENT.

LIST OF TOWN HIGHWAYS FOR CONSTRUCTION SIGNS

TOWN HIGHWAY NUMBER	ROAD CONST. AHEAD	END CONST.	OTHER
VT 58	2	2	–
TH 30	1	1	–
TH 42	1	1	–
TH 6	1	1	–
TH 21	1	1	–
TH 53	1	1	–
TH 19	1	1	–
TH 1	1	1	–
TH 16	1	1	–
TH 23	1	1	–
TH 24	1	1	–
TOTAL	12	12	–

DATUM
VERTICAL N/A
HORIZONTAL N/A

CONSTRUCTION SIGN DETAIL SHEET

SURVEYED BY N/A DATE N/A
DRAWN BY WBL DATE 03/93
SQUAD LEADER
DESIGN FILE NO.
IPARM FILE DATE PLOTTED
PROJ. NAME BROWNINGTON–CHARLESTON
PROJ. NO. STP 9426(1)S
SHEET 08 OF SHEETS
HTA FILE: BRNSDTLS