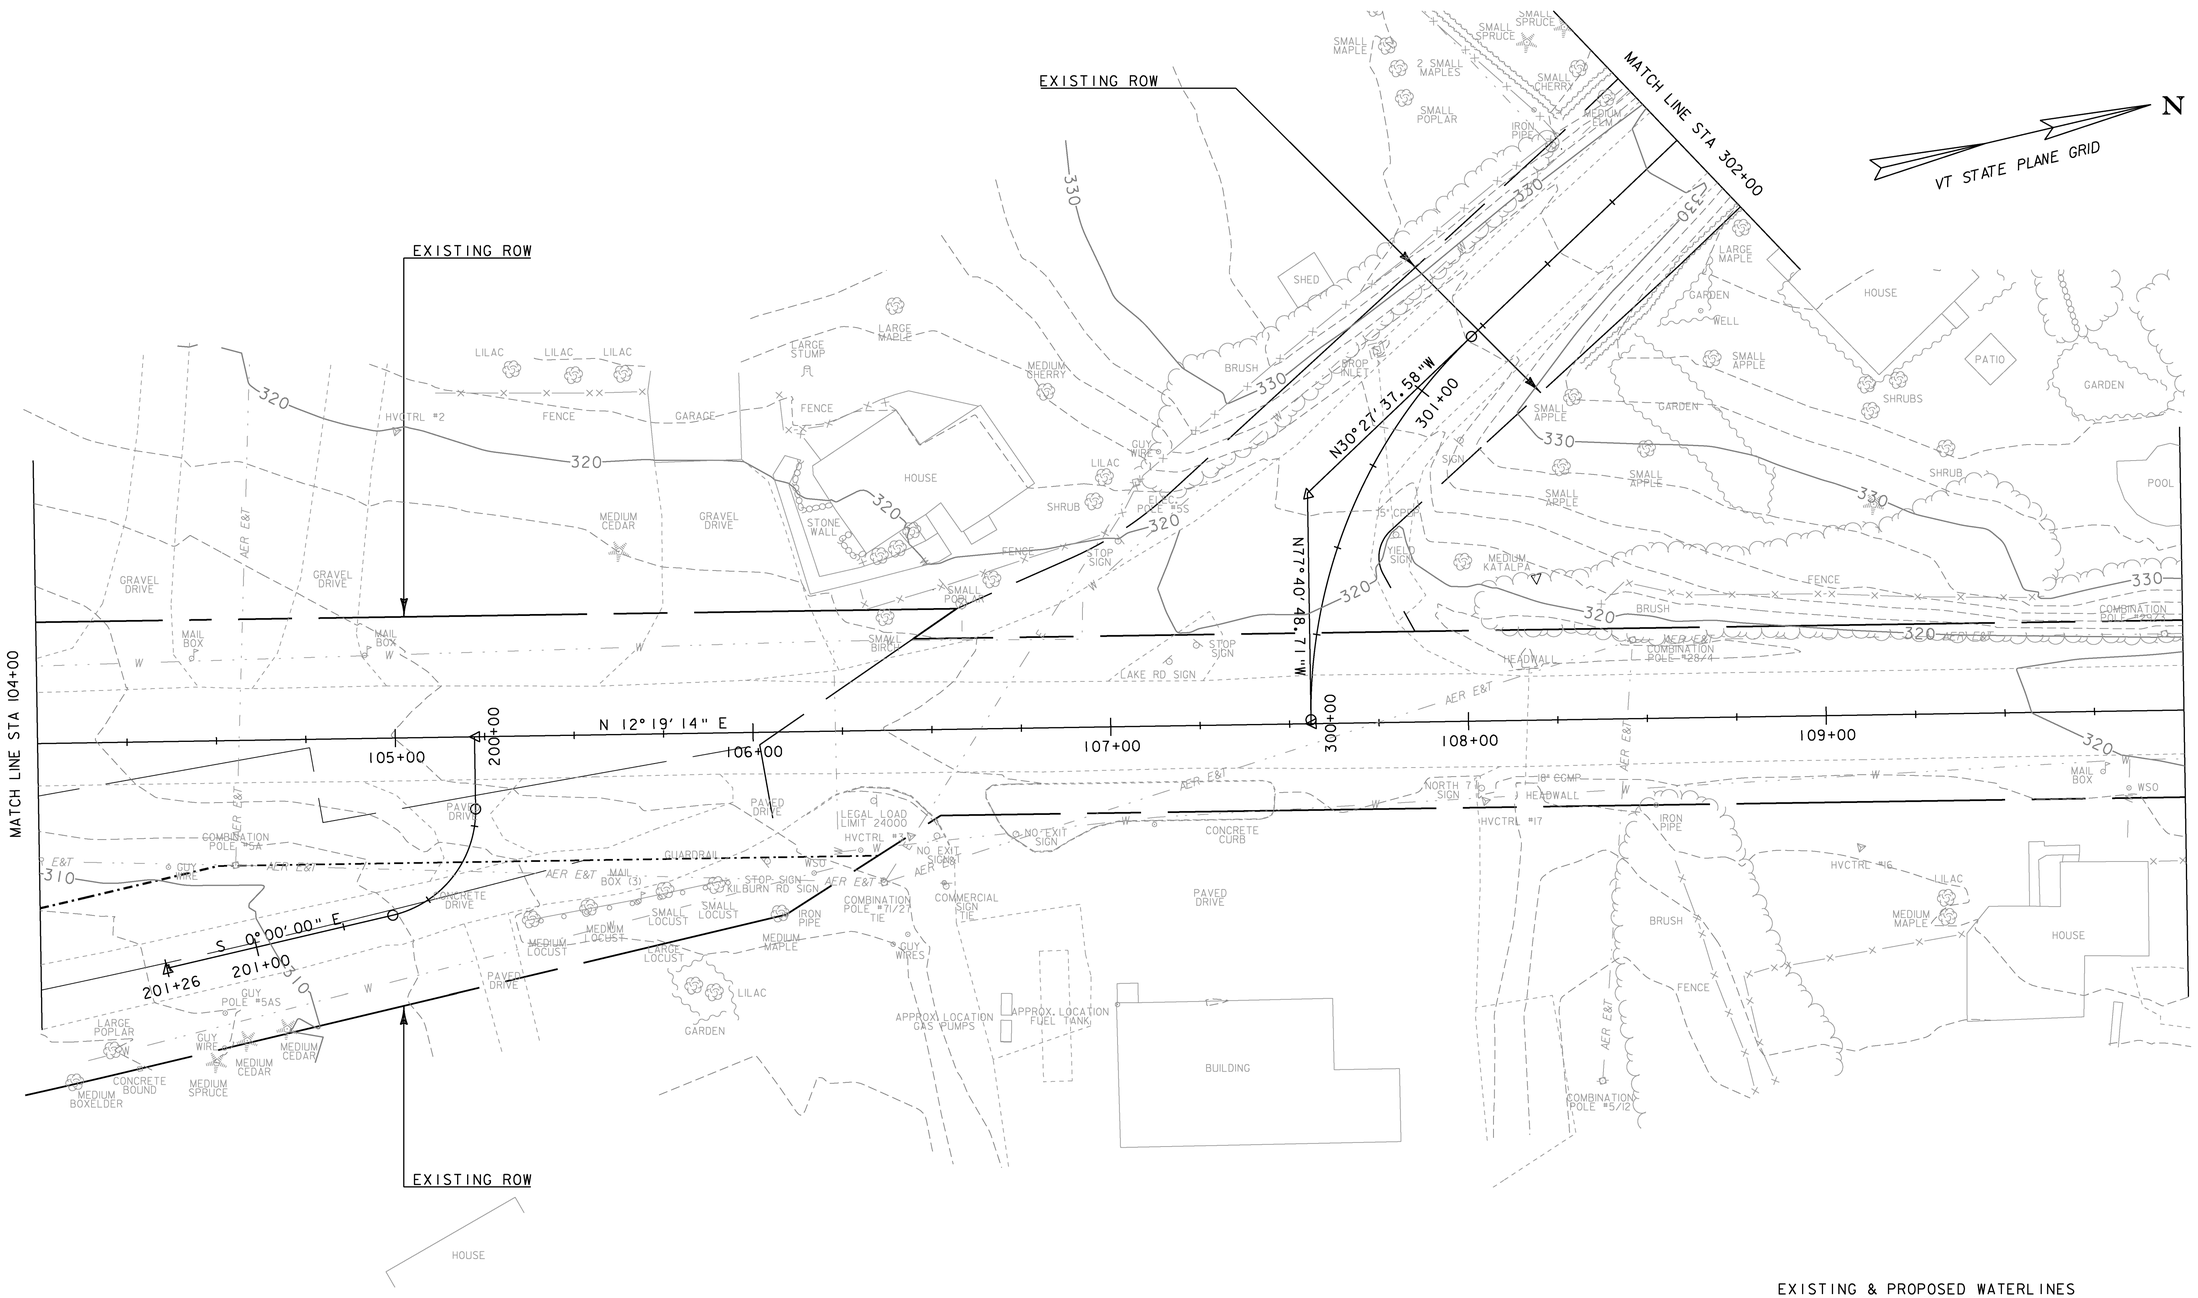

EXISTING & PROPOSED WATERLINES ARE FOR REFERENCE ONLY. PLEASE REFER TO WATERLINE SHEETS 102-104

LEGEND

— AER E&T — AERIAL ELECTRIC & TELEPHONE

0 20 40
SCALE IN FEET

PROJECT NAME: MILTON	
PROJECT NUMBER: STP 5800 (2)	
FILE NAME: t92D289ecexistingbdr.dgn	PLOT DATE: 23-FEB-2011
PROJECT LEADER: J. SCHULTZ	DRAWN BY: J. DEVLIN
DESIGNED BY: D. LYMAN	CHECKED BY: J. DEVLIN
EPSC EXISTING CONDITIONS SHEET 2	SHEET 40 OF 104