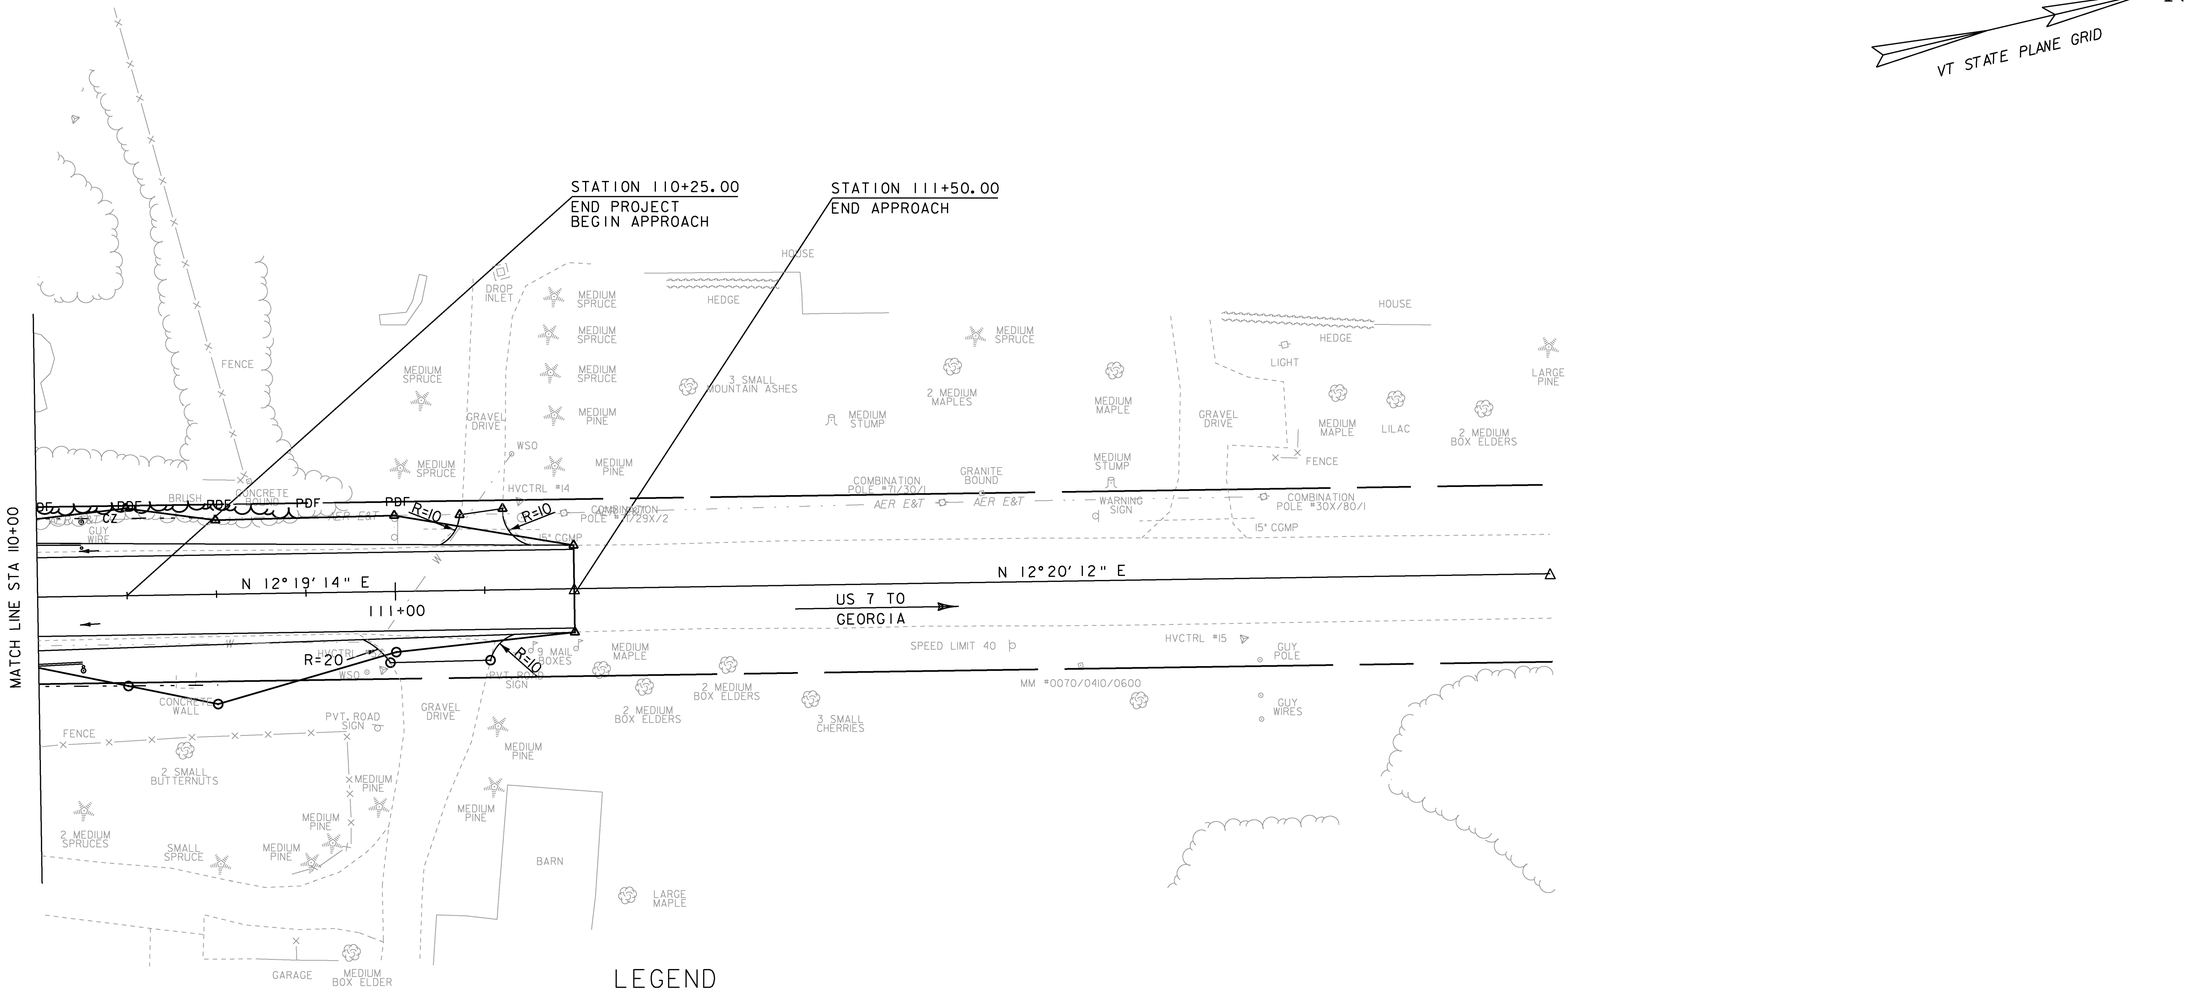

LEGEND

- LOWER HEIGHT WOODY SHRUBS WITH LANDSCAPE BACKFILL MIX
- SAVE TREE / TREE PROTECTION ZONE WITH FENCING (TPZ)
- LIMIT OF CUT & FILL / GRASS SEEDING OF DISTURBED AREAS
- DENOTES TREE OR STUMP REMOVAL PAID UNDER ITEM NUMBER 201.10 CLEARING AND GRUBBING, INCLUDING INDIVIDUAL TREES AND STUMPS

EXISTING & PROPOSED WATERLINES ARE FOR REFERENCE ONLY. PLEASE REFER TO WATERLINE SHEETS 102-104

0 20 40
SCALE IN FEET

PROJECT NAME: MILTON	
PROJECT NUMBER: STP 5800 (2)	
FILE NAME: t92d289bdr.dgn	PLOT DATE: 23-FEB-2011
PROJECT LEADER: J. SCHULTZ	DRAWN BY: D. LYMAN
DESIGNED BY: D. LYMAN	CHECKED BY: J. DEVLIN
LANDSCAPE LAYOUT 3	SHEET 56 OF 104