NOTES:

1. TRAFFIC CONTROL PHASE 3 CONSISTS OF TEMPORARY ONE WAY TRAFFIC ON US ROUTE 7 AND LAKE ROAD. REFER TO MUTCD FIGURE 6H-10. LANE CLOSURE ON TWO-LANE ROAD USING FLAGGERS (TYPICAL APPLICATION 10).

2. SEE SHEET 66 FOR ADDITIONAL NOTES.

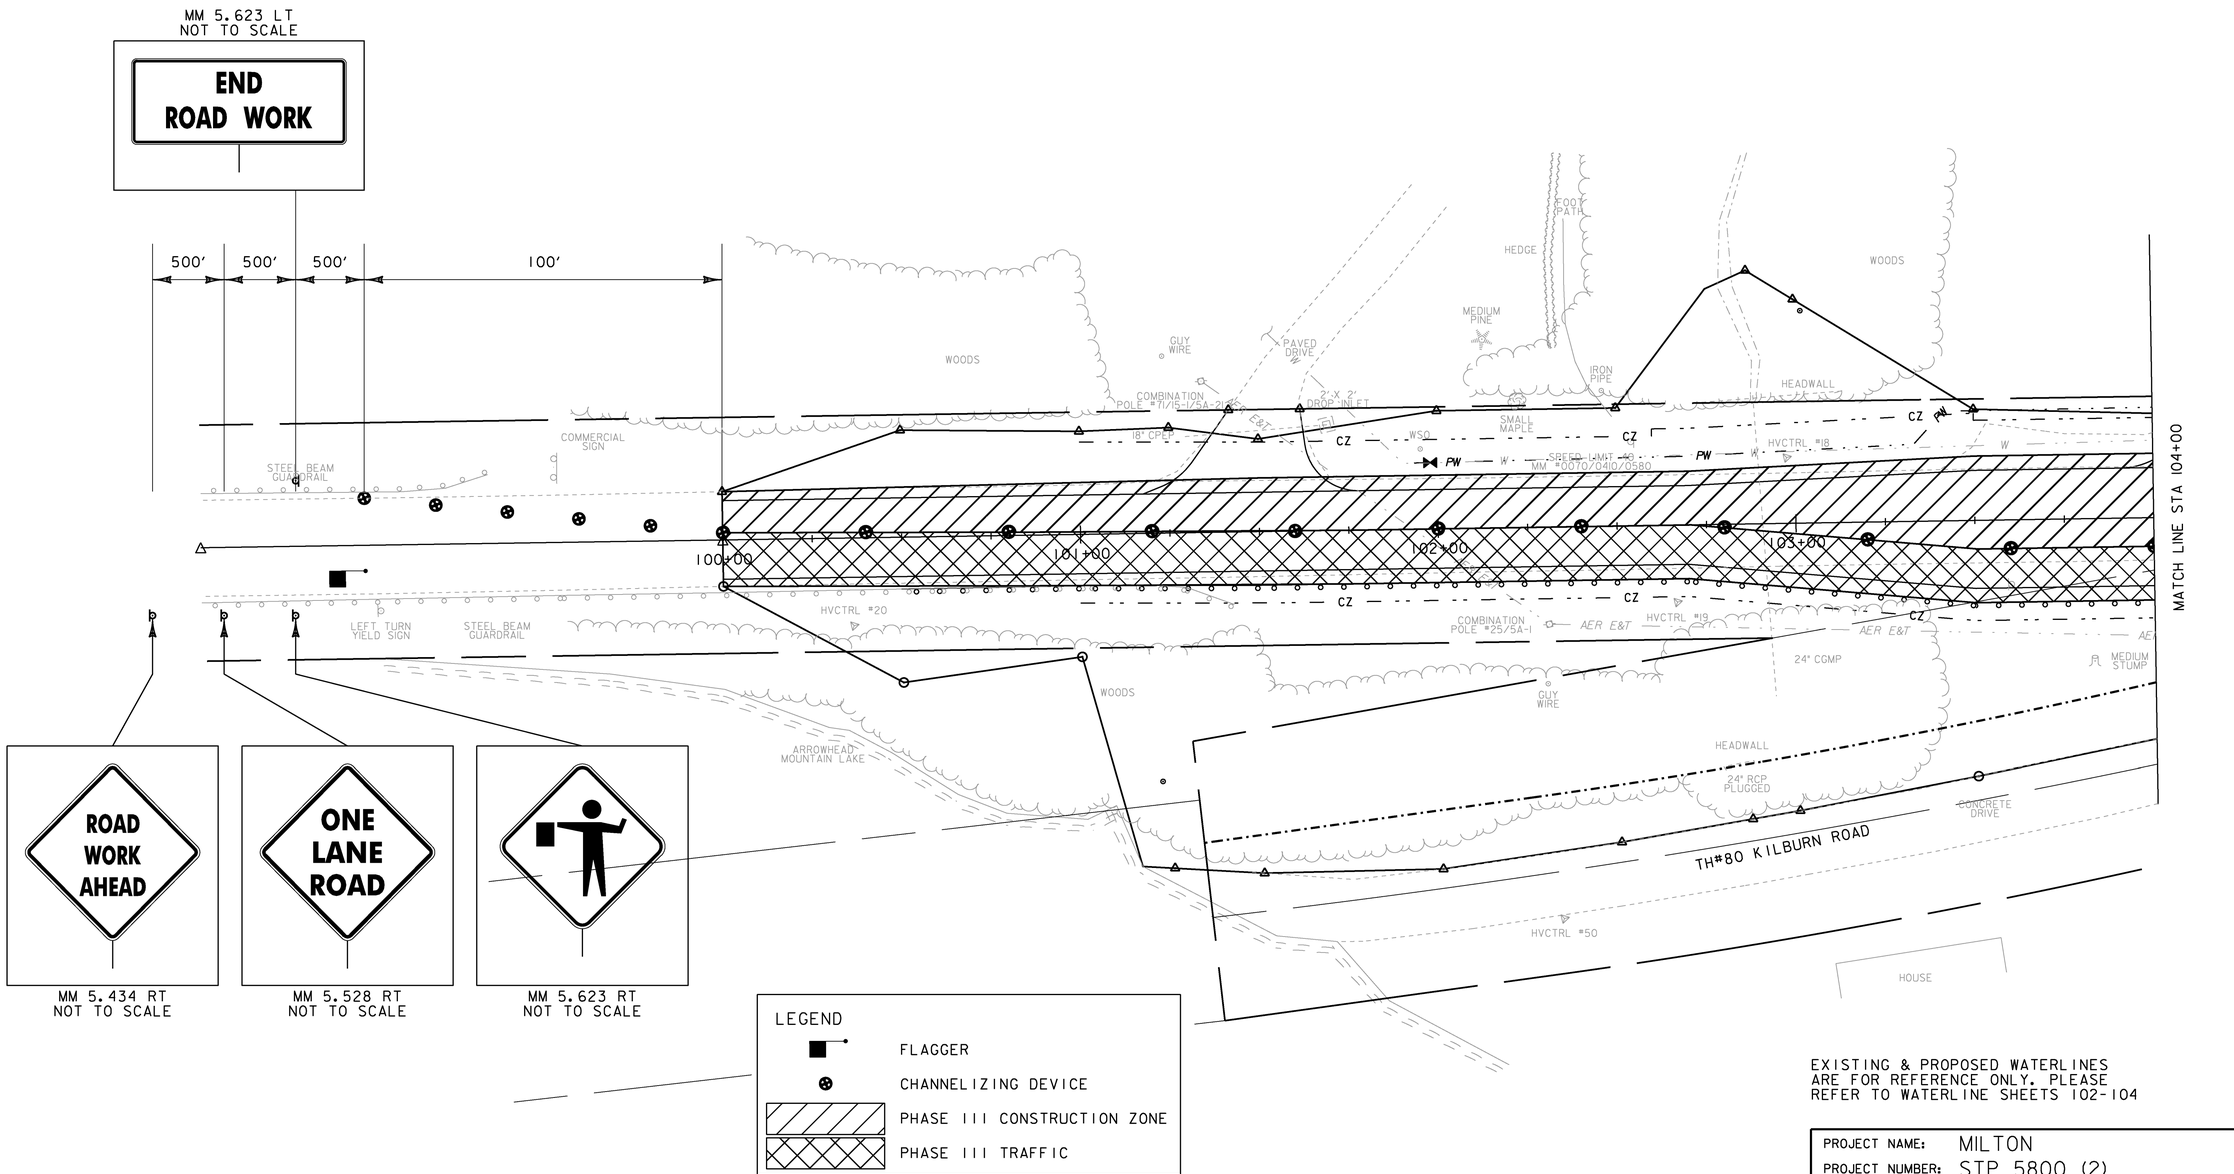

EXISTING & PROPOSED WATERLINES ARE FOR REFERENCE ONLY. PLEASE REFER TO WATERLINE SHEETS 102-104

PROJECT NAME: MILTON	
PROJECT NUMBER: STP 5800 (2)	
FILE NAME: t92D289tcp3bdr.dgn	PLOT DATE: 23-FEB-2011
PROJECT LEADER: J. SCHULTZ	DRAWN BY: J. DEVLIN
DESIGNED BY: D. LYMAN	CHECKED BY: J. DEVLIN
TC PHASE 3 LAYOUT SHEET 1	SHEET 74 OF 104