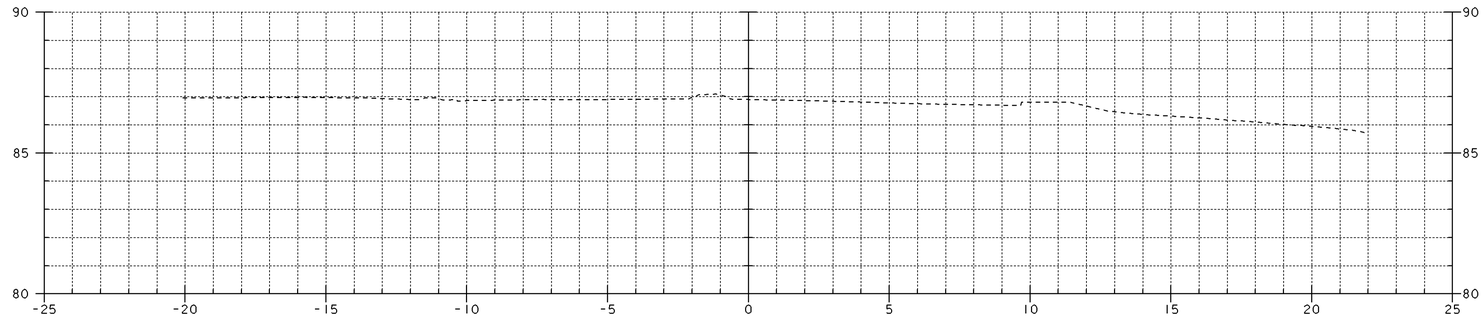

1+050

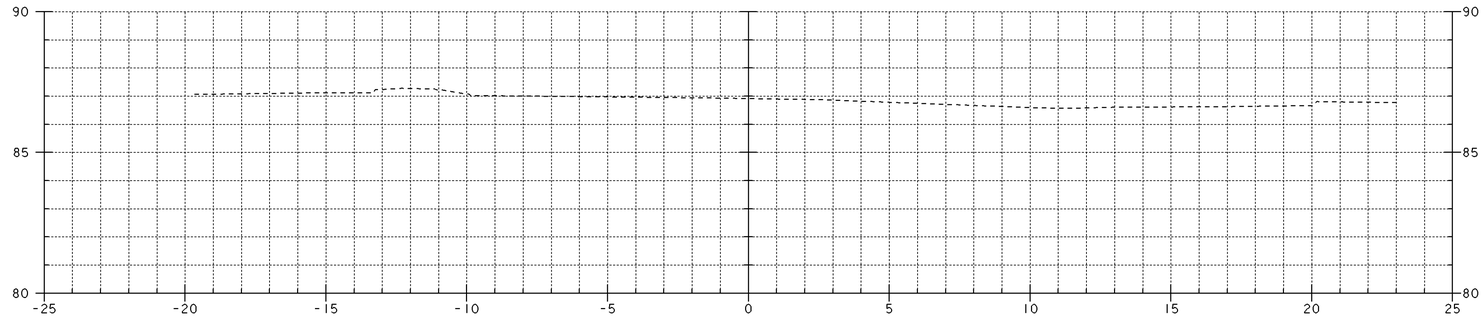

1+040

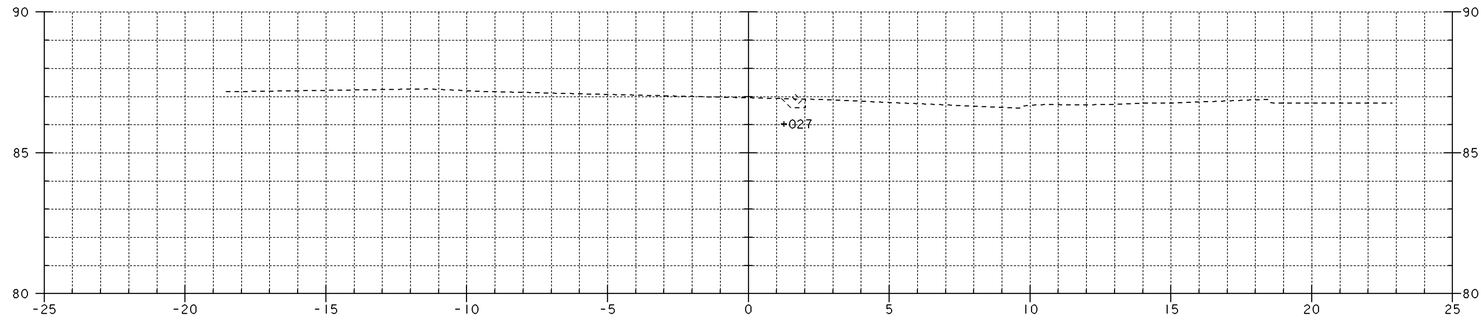

1+030

DATUM

VERTICAL _____

HORIZONTAL _____

0 2 4 6 8 10

SCALE 1:100

U.S. RTE. 5--SOUTH SECTION

PROJECT: BRATTLEBORO	PROJECT NO.: NH 2000(18)

DESIGN FILE NAME: z:\sadc\93d191\dd191\s3.dgn

IPARM FILE NAME: dd191x02.i

PLOT DATE: 8-APR-1999

SURVEYED BY:

SURVEY DATE:

SQUAD LEADER: MENARD

DRAWN BY: SQUAD C

SHEET: 53 OF 67