




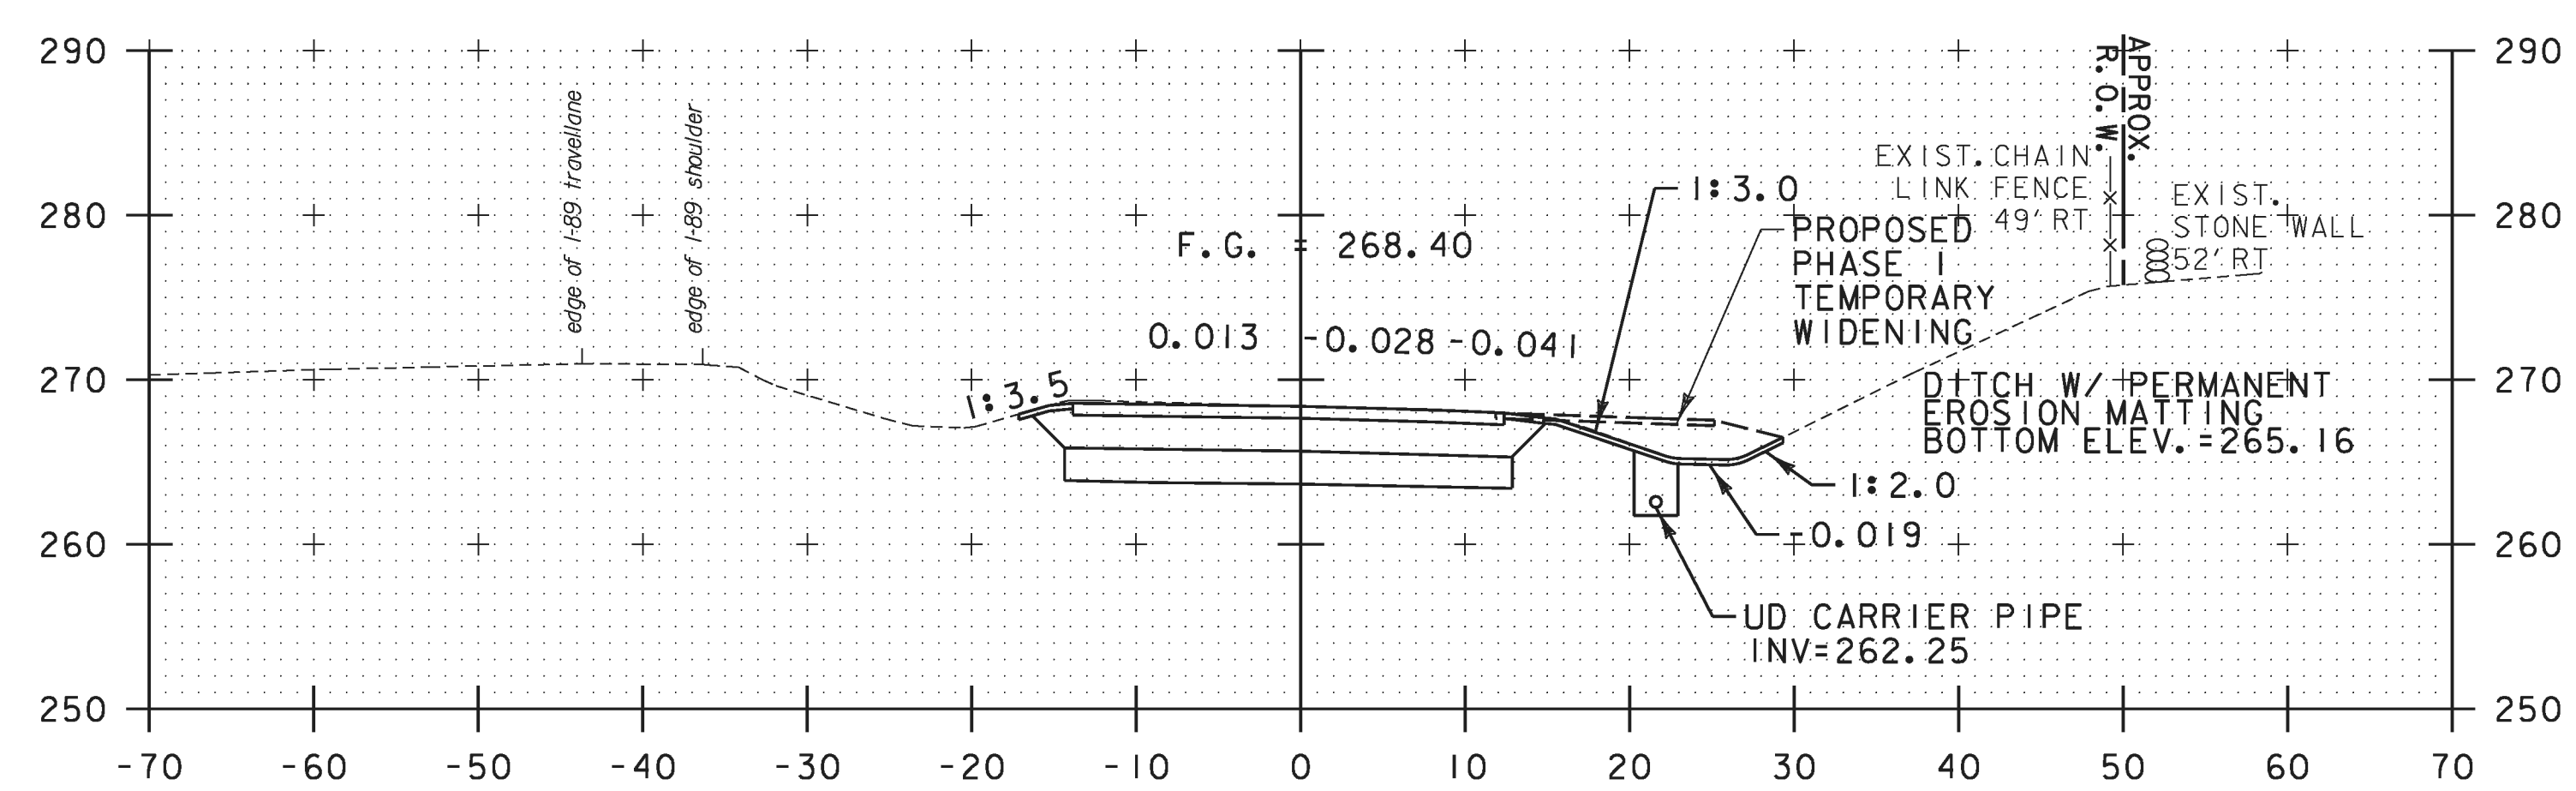


54+50.97 PC

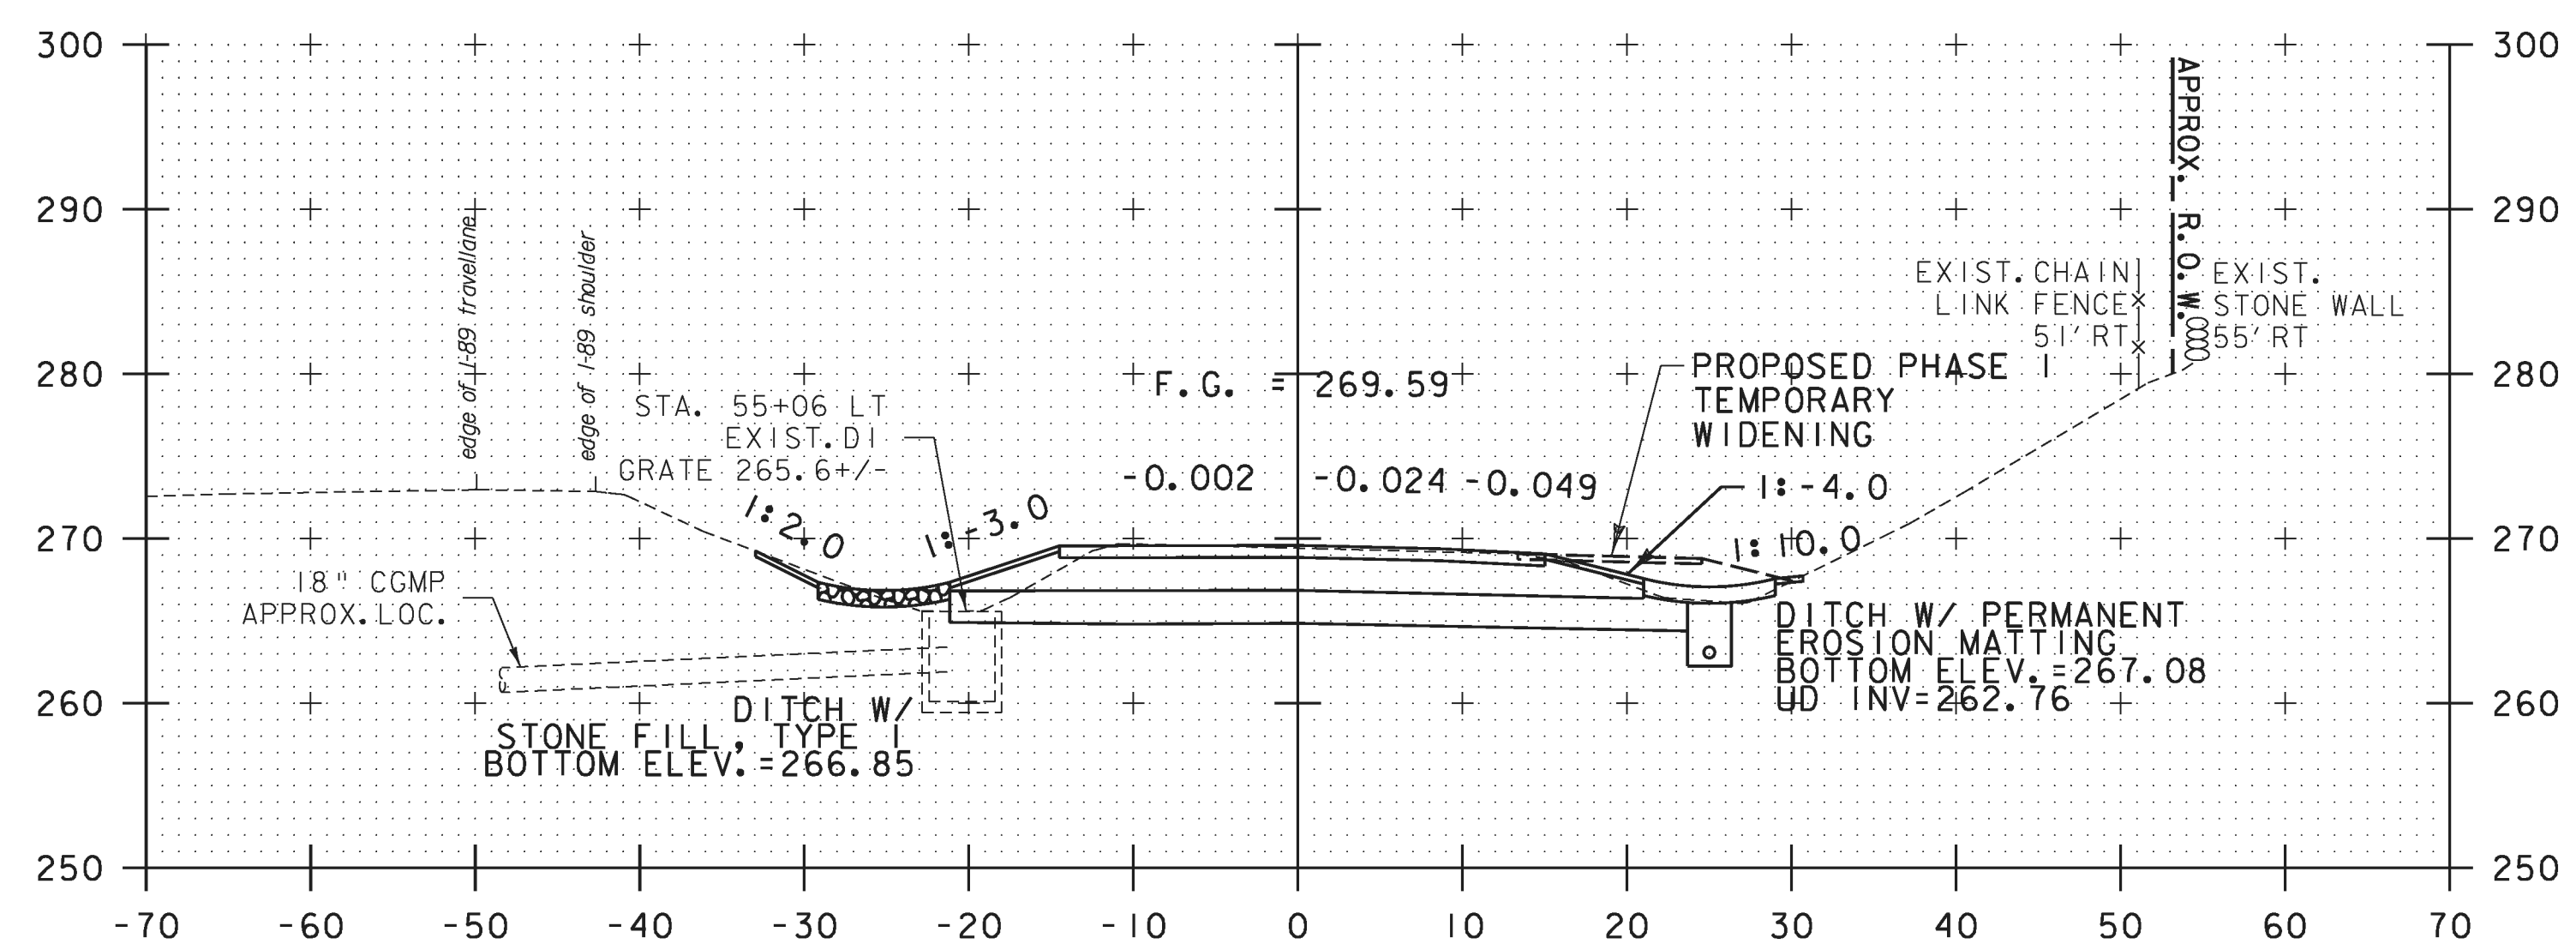


55+05.43 PT

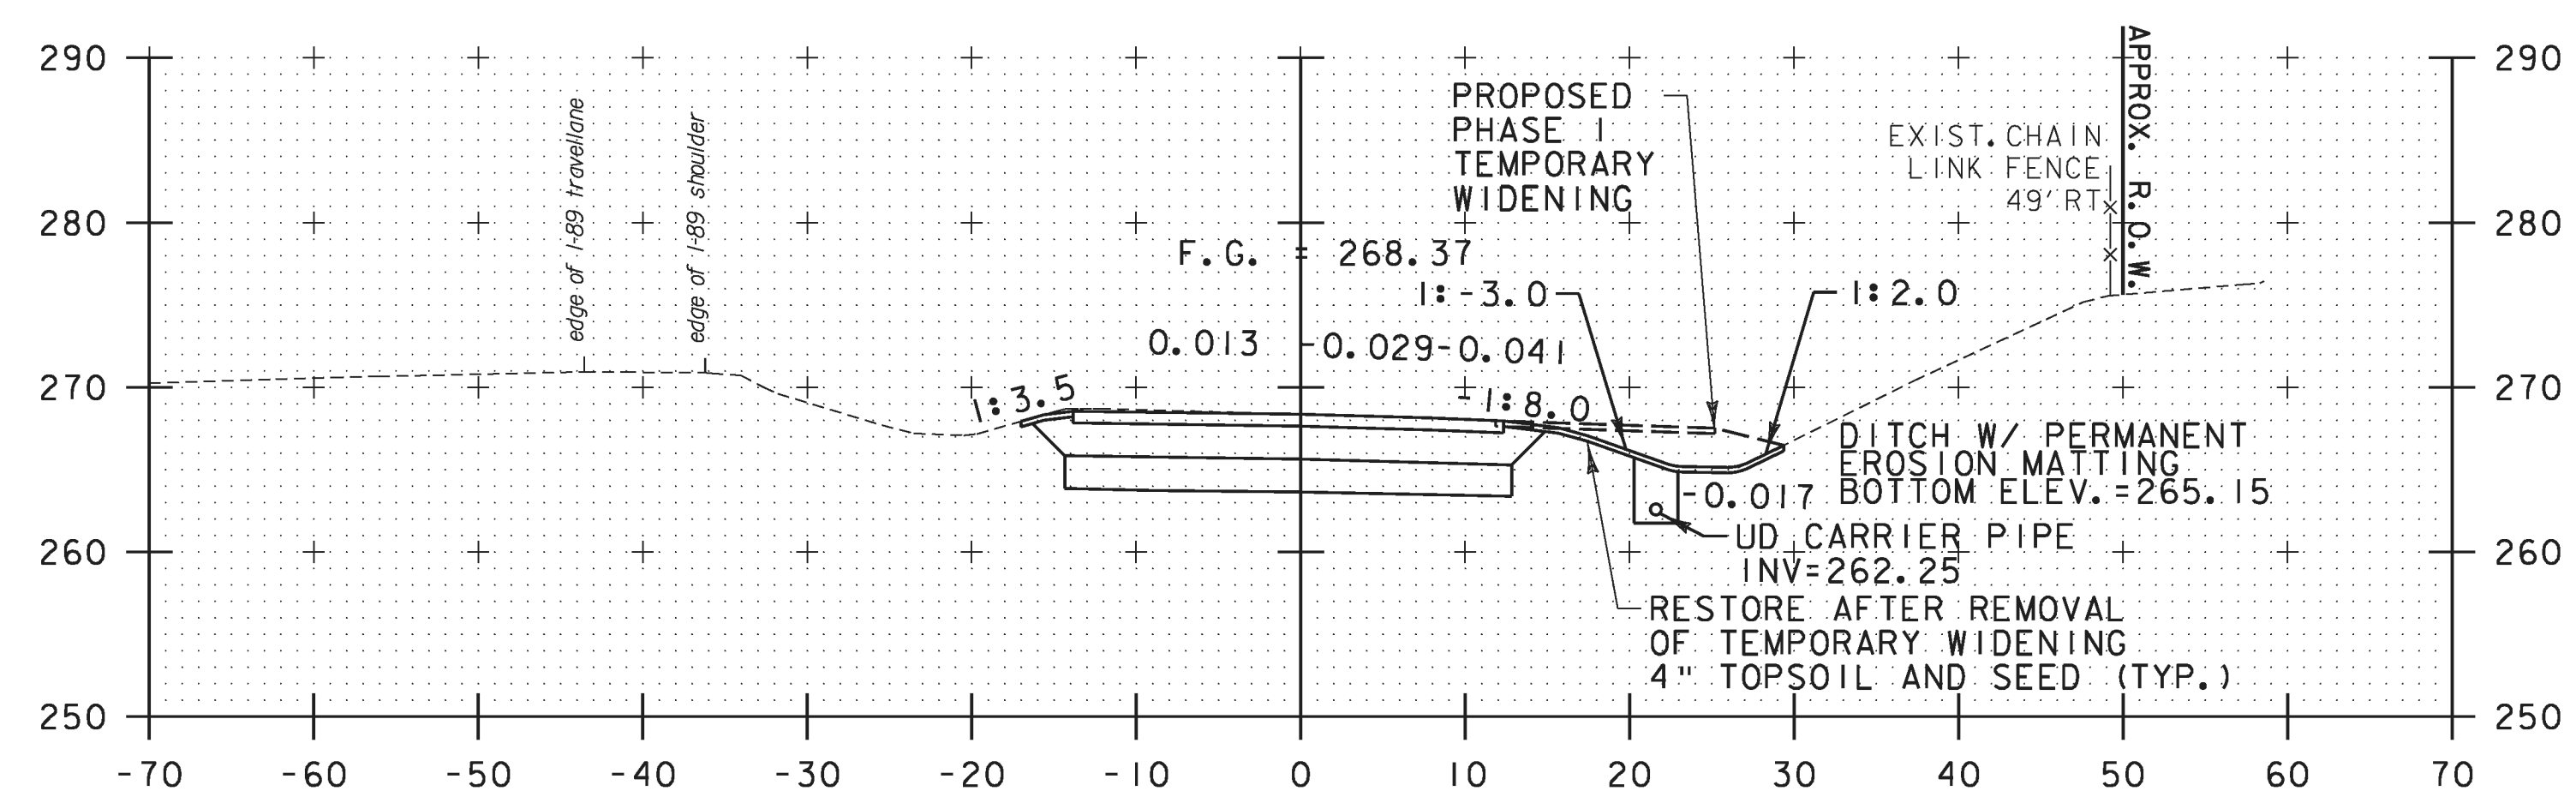

54+50

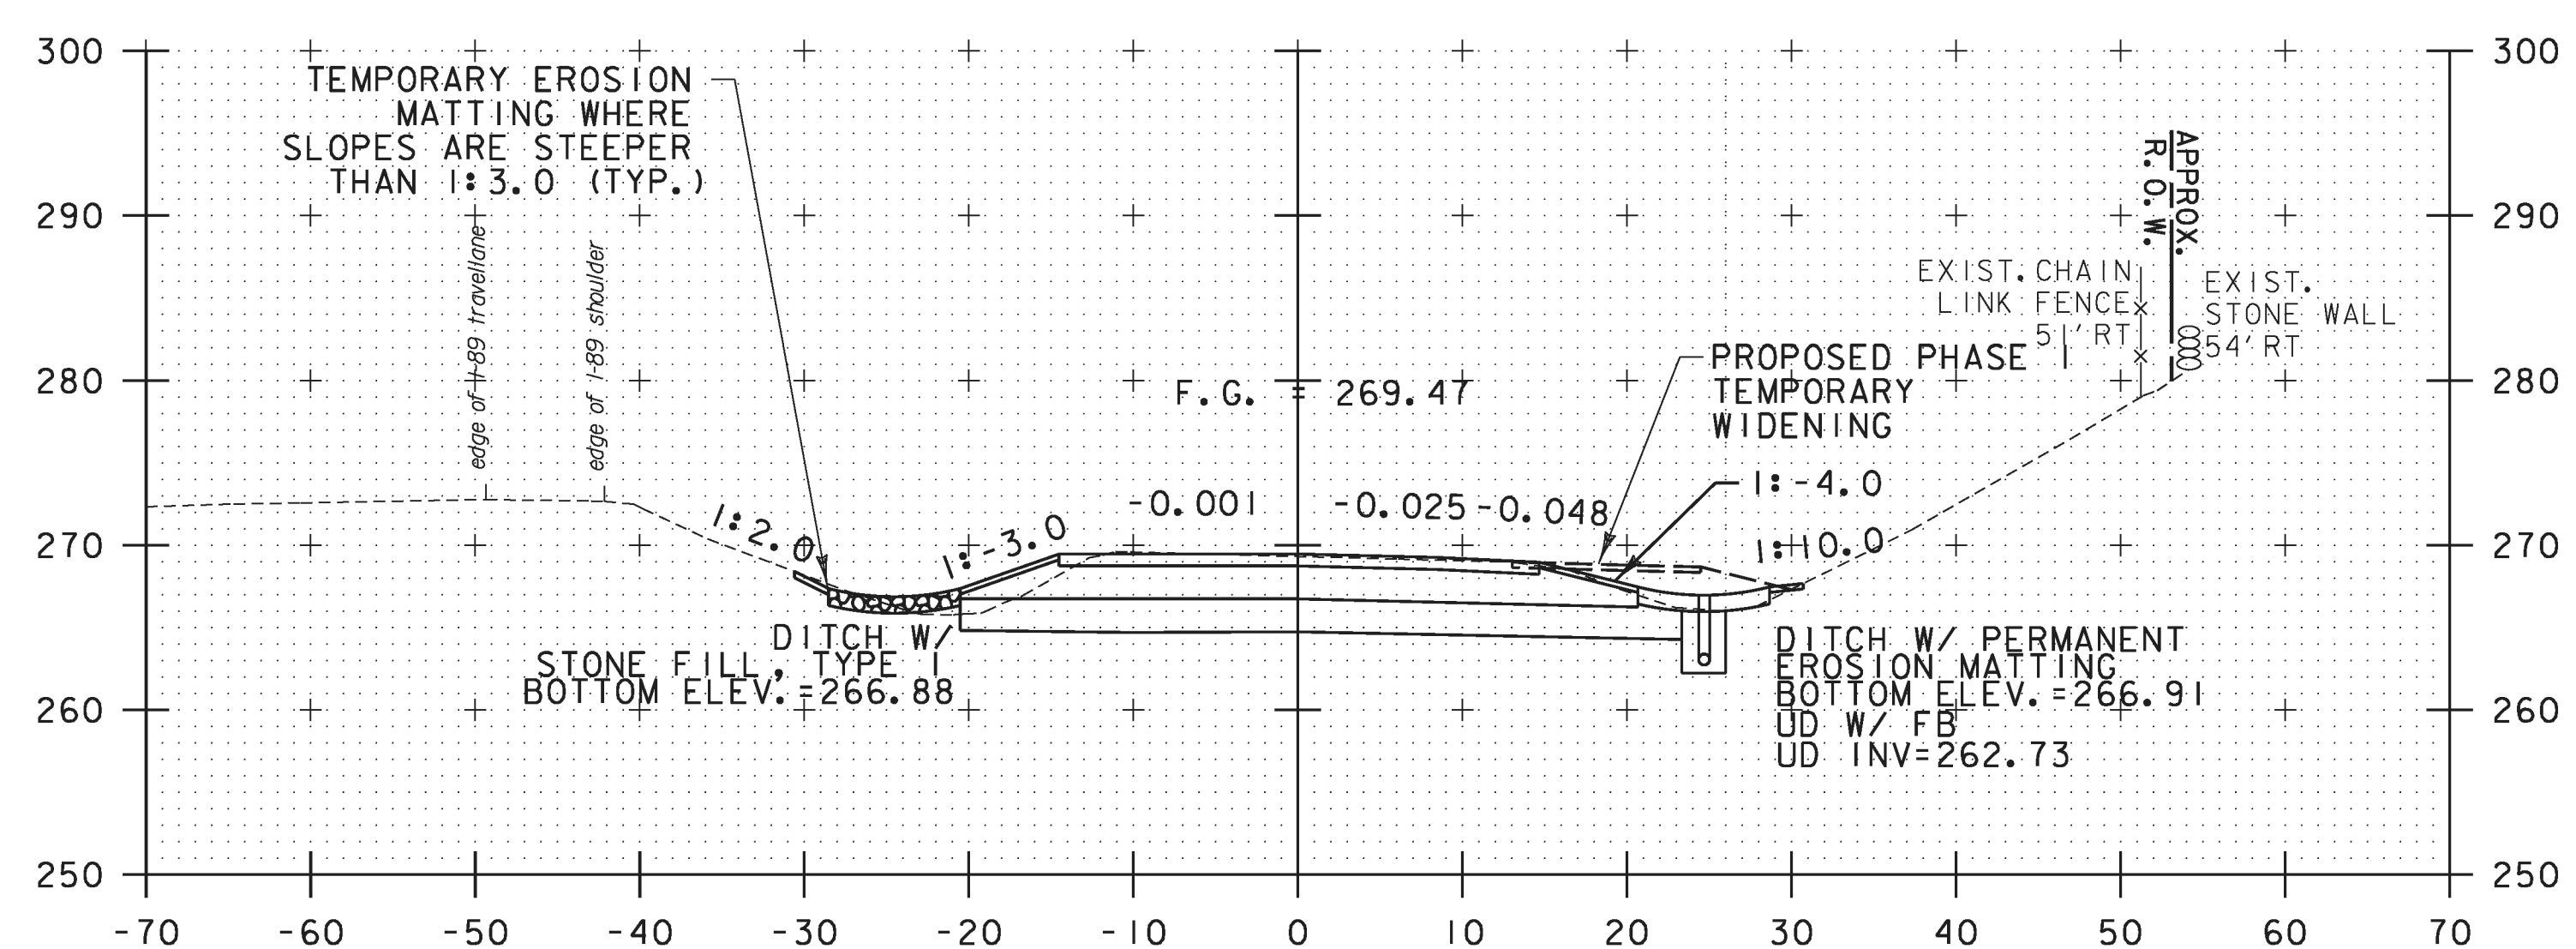

55+00

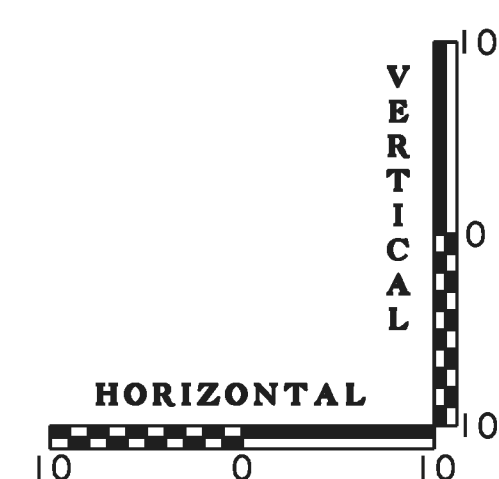

PROJECT NAME: WINOOSKI	
PROJECT NUMBER: NH 089-3(65)	
FILE NAME: z94a198xsl.dgn	PLOT DATE: 2/23/2010
PROJECT LEADER: KEN UPMAL	DRAWN BY: T.BIGELOW
DESIGNED BY: T.BIGELOW	CHECKED BY: E.ATKINS
RAMP 'B' CROSS SECTIONS SHEET 2	SHEET 61 OF 67