STATE OF VERMONT
AGENCY OF TRANSPORTATION

PROPOSED IMPROVEMENT
TOWNS OF NORTHFIELD & BERLIN
COUNTY OF WASHINGTON
VT. RTE. 12

VT. RTE. 12 – BEGINNING AT APPROXIMATELY 0.211 MILES NORTH OF BRIDGE 61 AND EXTENDING NORTH 7.686 MILES.

LENGTH OF ROADWAY FEET = 40,583 MILES = 7.686

WORK TO BE PERFORMED UNDER THIS PROJECT INCLUDES UPGRADING SIGNS AND SIGN SUPPORTS.

STANDARD SHEETS

NUMBER	TITLE	DATE
C-1	GRANITE SLOPE EDGING	06/01/94
D-1	REINFORCED CONCRETE PIPE D.I. W/CAST IRON GRATE	06/01/94
E-10	TYPICAL MINOR MAINTENANCE APPROACH SIGNS	08/08/95
E-100	CONSTRUCTION APPROACH SIGNS	08/08/95
E-101	CONSTRUCTION SIGN DETAILS	08/08/95
E-102	CONSTRUCTION SIGN DETAILS	08/08/95
E-106	TRAFFIC CONTROL MISCELLANEOUS DETAILS	08/08/95
E-110	MAJOR MAINTENANCE OPERATION LANE CLOSURE	08/08/95
E-120	STANDARD SIGN PLACEMENT EXPRESSWAY AND FREEWAY	08/08/95
E-121	STANDARD SIGN PLACEMENT CONVENTIONAL ROAD	08/08/95
E-124	TOWN LINE SIGNS	08/08/95
E-128B	VILLAGE SIGNS N-W	08/08/95
E-134	BRIDGE NUMBER PLAQUE	08/08/95
E-138	MILE MARKER DETAILS STATE AND TOWN HIGHWAYS	08/08/95
E-140	REGULATORY SIGN DETAILS	09/20/95
E-141	REGULATORY SIGN DETAILS	09/20/95
E-142	REGULATORY SIGN DETAILS	09/20/95
E-143	REGULATORY SIGN DETAILS	09/20/95
E-150	WARNING SIGN DETAILS	08/08/95
E-152	WARNING SIGN DETAILS	08/08/95
E-160	FLANGED CHANNEL STEEL SIGN POST	08/18/95
E-190	RAILROAD CROSSING SIGN AND PAVEMENT MARKING	08/18/95

INDEX TO SHEETS

SHEET TITLE	SHEET NO.
TITLE	1
QUANTITY	2
EXISTING SIGNS	3-9
NEW SIGNS	10-16
TRAFFIC SIGN SUMMARY	17-33
INTERSECTION DETAILS	34
SIGN DETAILS	35-38
CONSTRUCTION APPROACH SIGNING	39

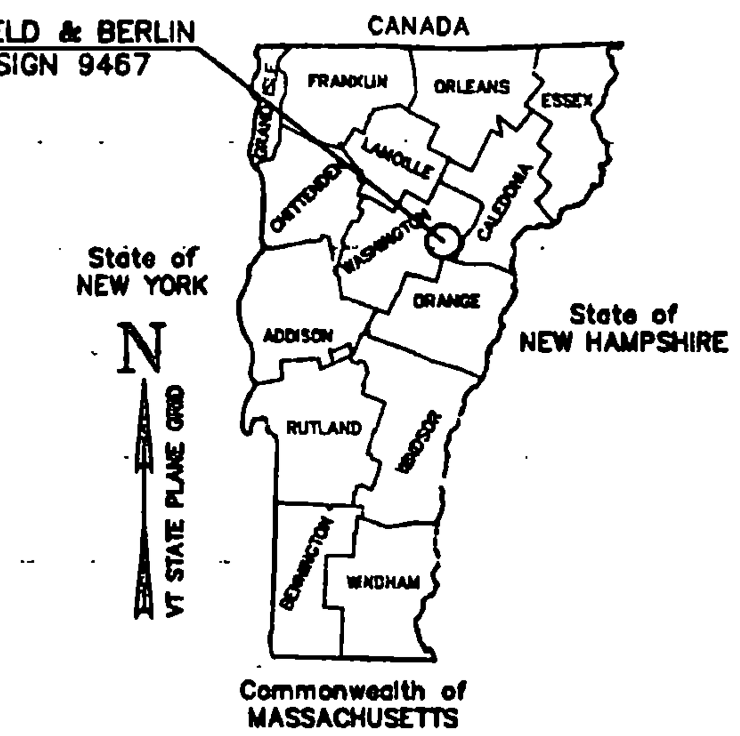

TRAFFIC DATA

1993 ADT = 5200
1993 DHV = 695
2003 ADT = 6210
2003 DHV = 805

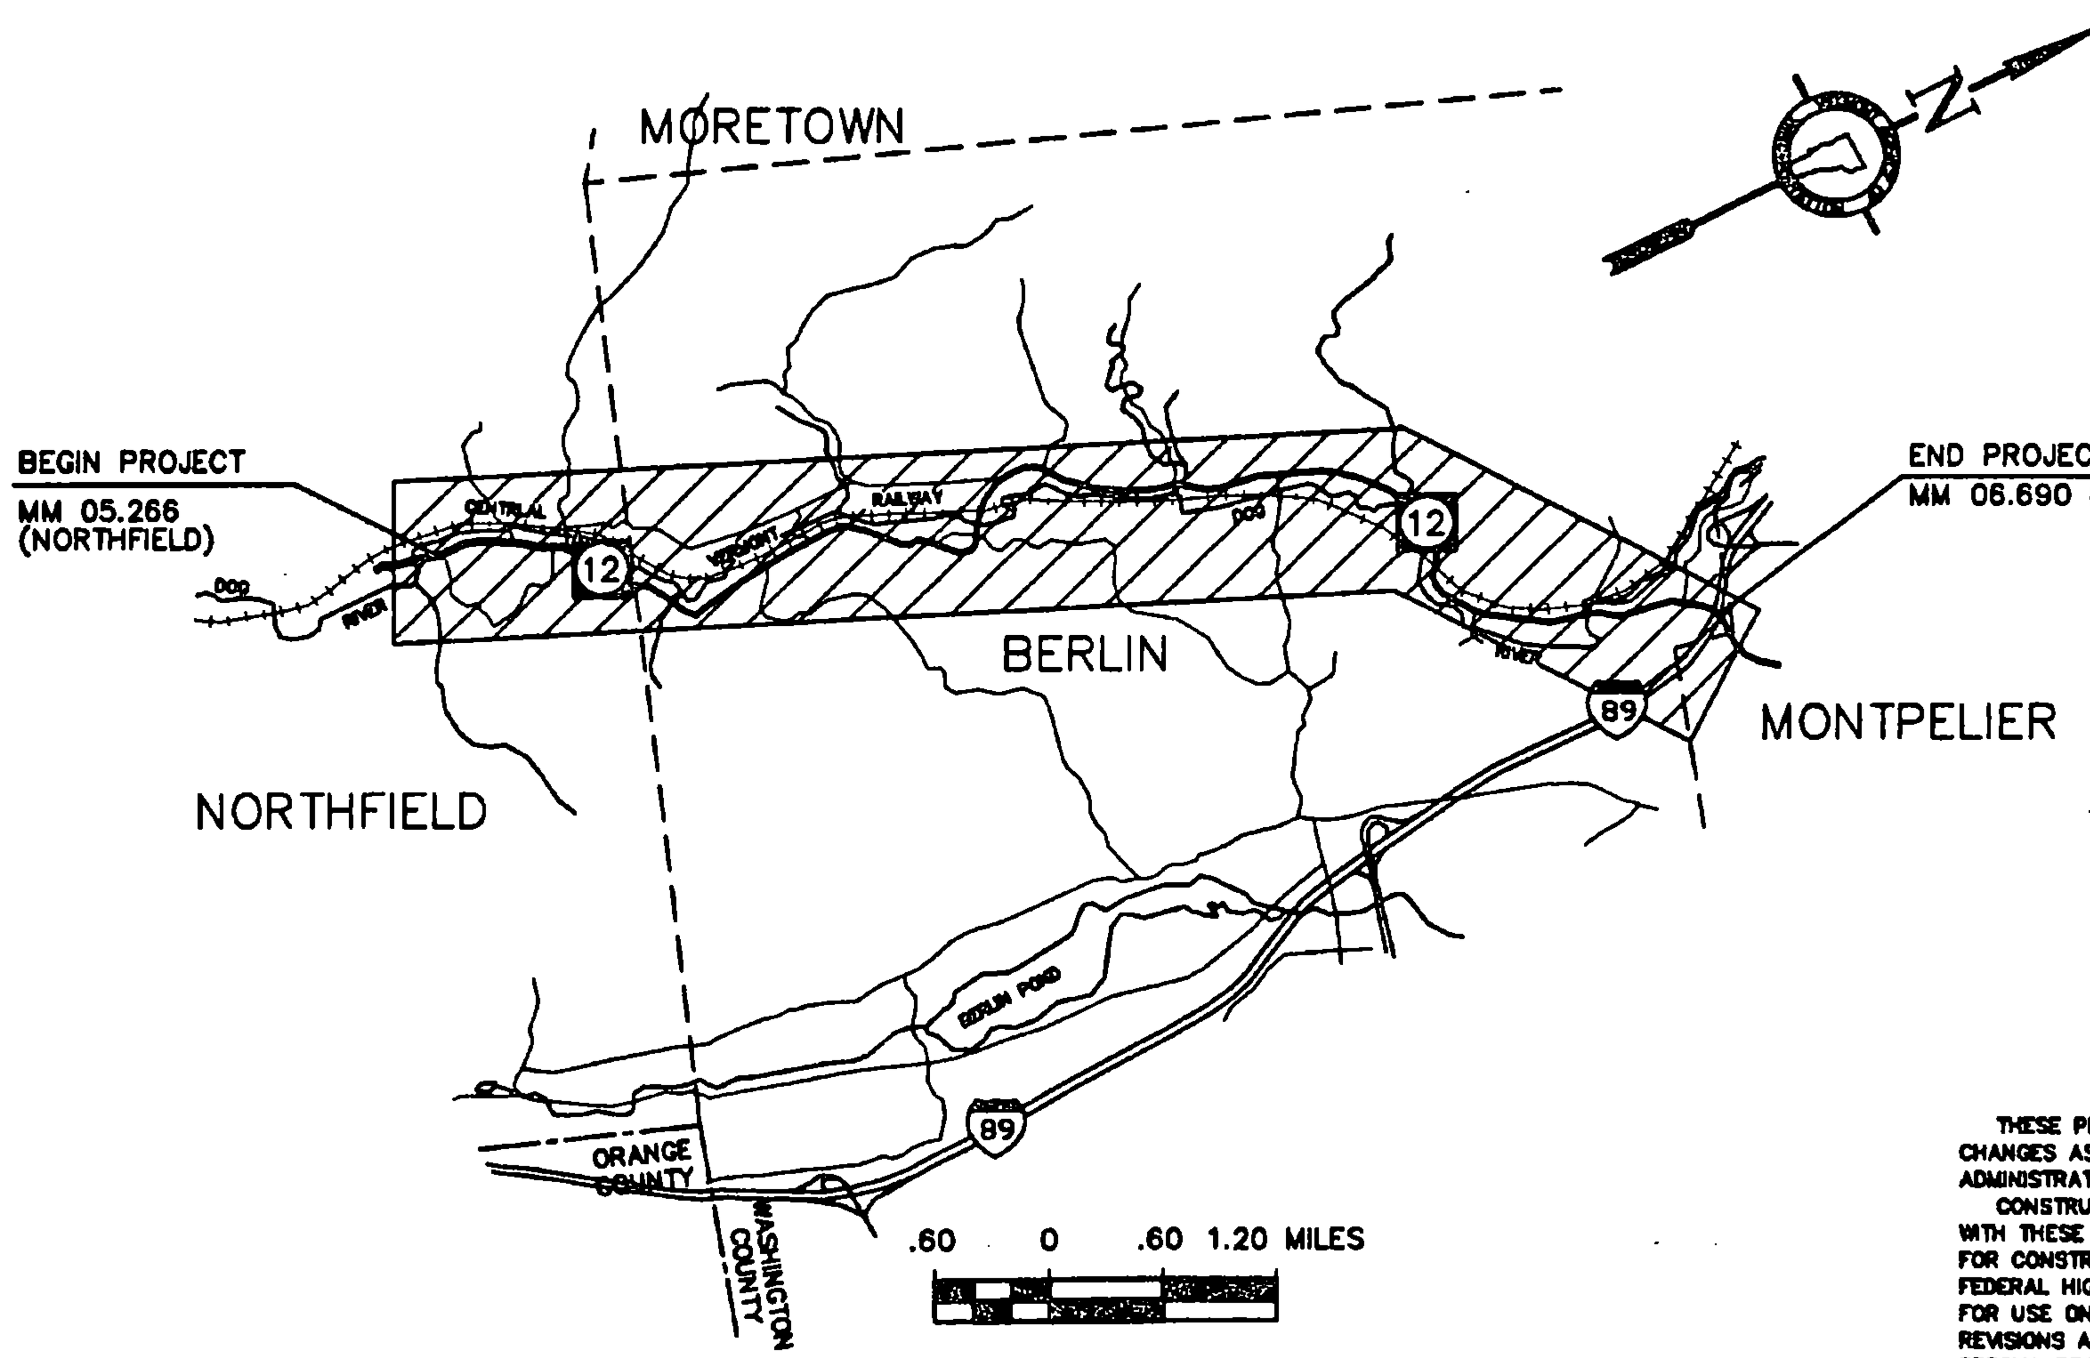

CONVENTIONAL SIGNS

COUNTY LINE
TOWN LINE
LIMITS OF ACCESS
POINT OF ACCESS
FENCE LINE
STONE WALL
TRAVELED WAY
GUARD RAIL
RAILROAD
SURVEY LINE
CULVERT
POWER POLE
TELEPHONE POLE
TREES
CONTROL OF ACCESS
PROPERTY LINE
R.O.W. TAKING LINE
SLOPE RIGHTS (SR)
TOP OF CUT
TOE OF SLOPE

DATUM	
VERTICAL	N/A
HORIZONTAL	N/A

UNLESS OTHERWISE INDICATED, THE DRAWINGS AND DETAILS OF THESE PLANS ARE NOT TO SCALE.

THESE PLANS ARE SUBJECT TO SUCH ENGINEERING CHANGES AS MAY BE REQUIRED BY THE FEDERAL HIGHWAY ADMINISTRATION OR THE CHIEF ENGINEER.

CONSTRUCTION IS TO BE CARRIED ON IN ACCORDANCE WITH THESE PLANS AND THE STANDARD SPECIFICATIONS FOR CONSTRUCTION DATED 1990, AS APPROVED BY THE FEDERAL HIGHWAY ADMINISTRATION ON MARCH 15, 1990 FOR USE ON THIS PROJECT, INCLUDING ALL SUBSEQUENT REVISIONS AND SUCH REVISED SPECIFICATIONS AND SPECIAL PROVISIONS AS ARE INCORPORATED IN THESE PLANS.

STATE OF VERMONT · STEPHEN J. BRADSTREET · No. 5527 · PROFESSIONAL ENGINEER

T.Y. LIN INTERNATIONAL

SUBMITTED BY ORDER OF THE STATE TRANSPORTATION BOARD

APPROVED ______________ DATE ________
DIRECTOR OF CONSTRUCTION & MAINTENANCE

DEPARTMENT OF TRANSPORTATION
FEDERAL HIGHWAY ADMINISTRATION

APPROVED ______________ DATE ________
DIVISION ADMINISTRATOR

PROJECT NORTHFIELD-BERLIN
STP SIGN 9467
SHEET 1 OF 39 SHEETS

FILE NAME: G:\725-2\9467TP1 : BY : JHF ; DATE: 1994-07-11