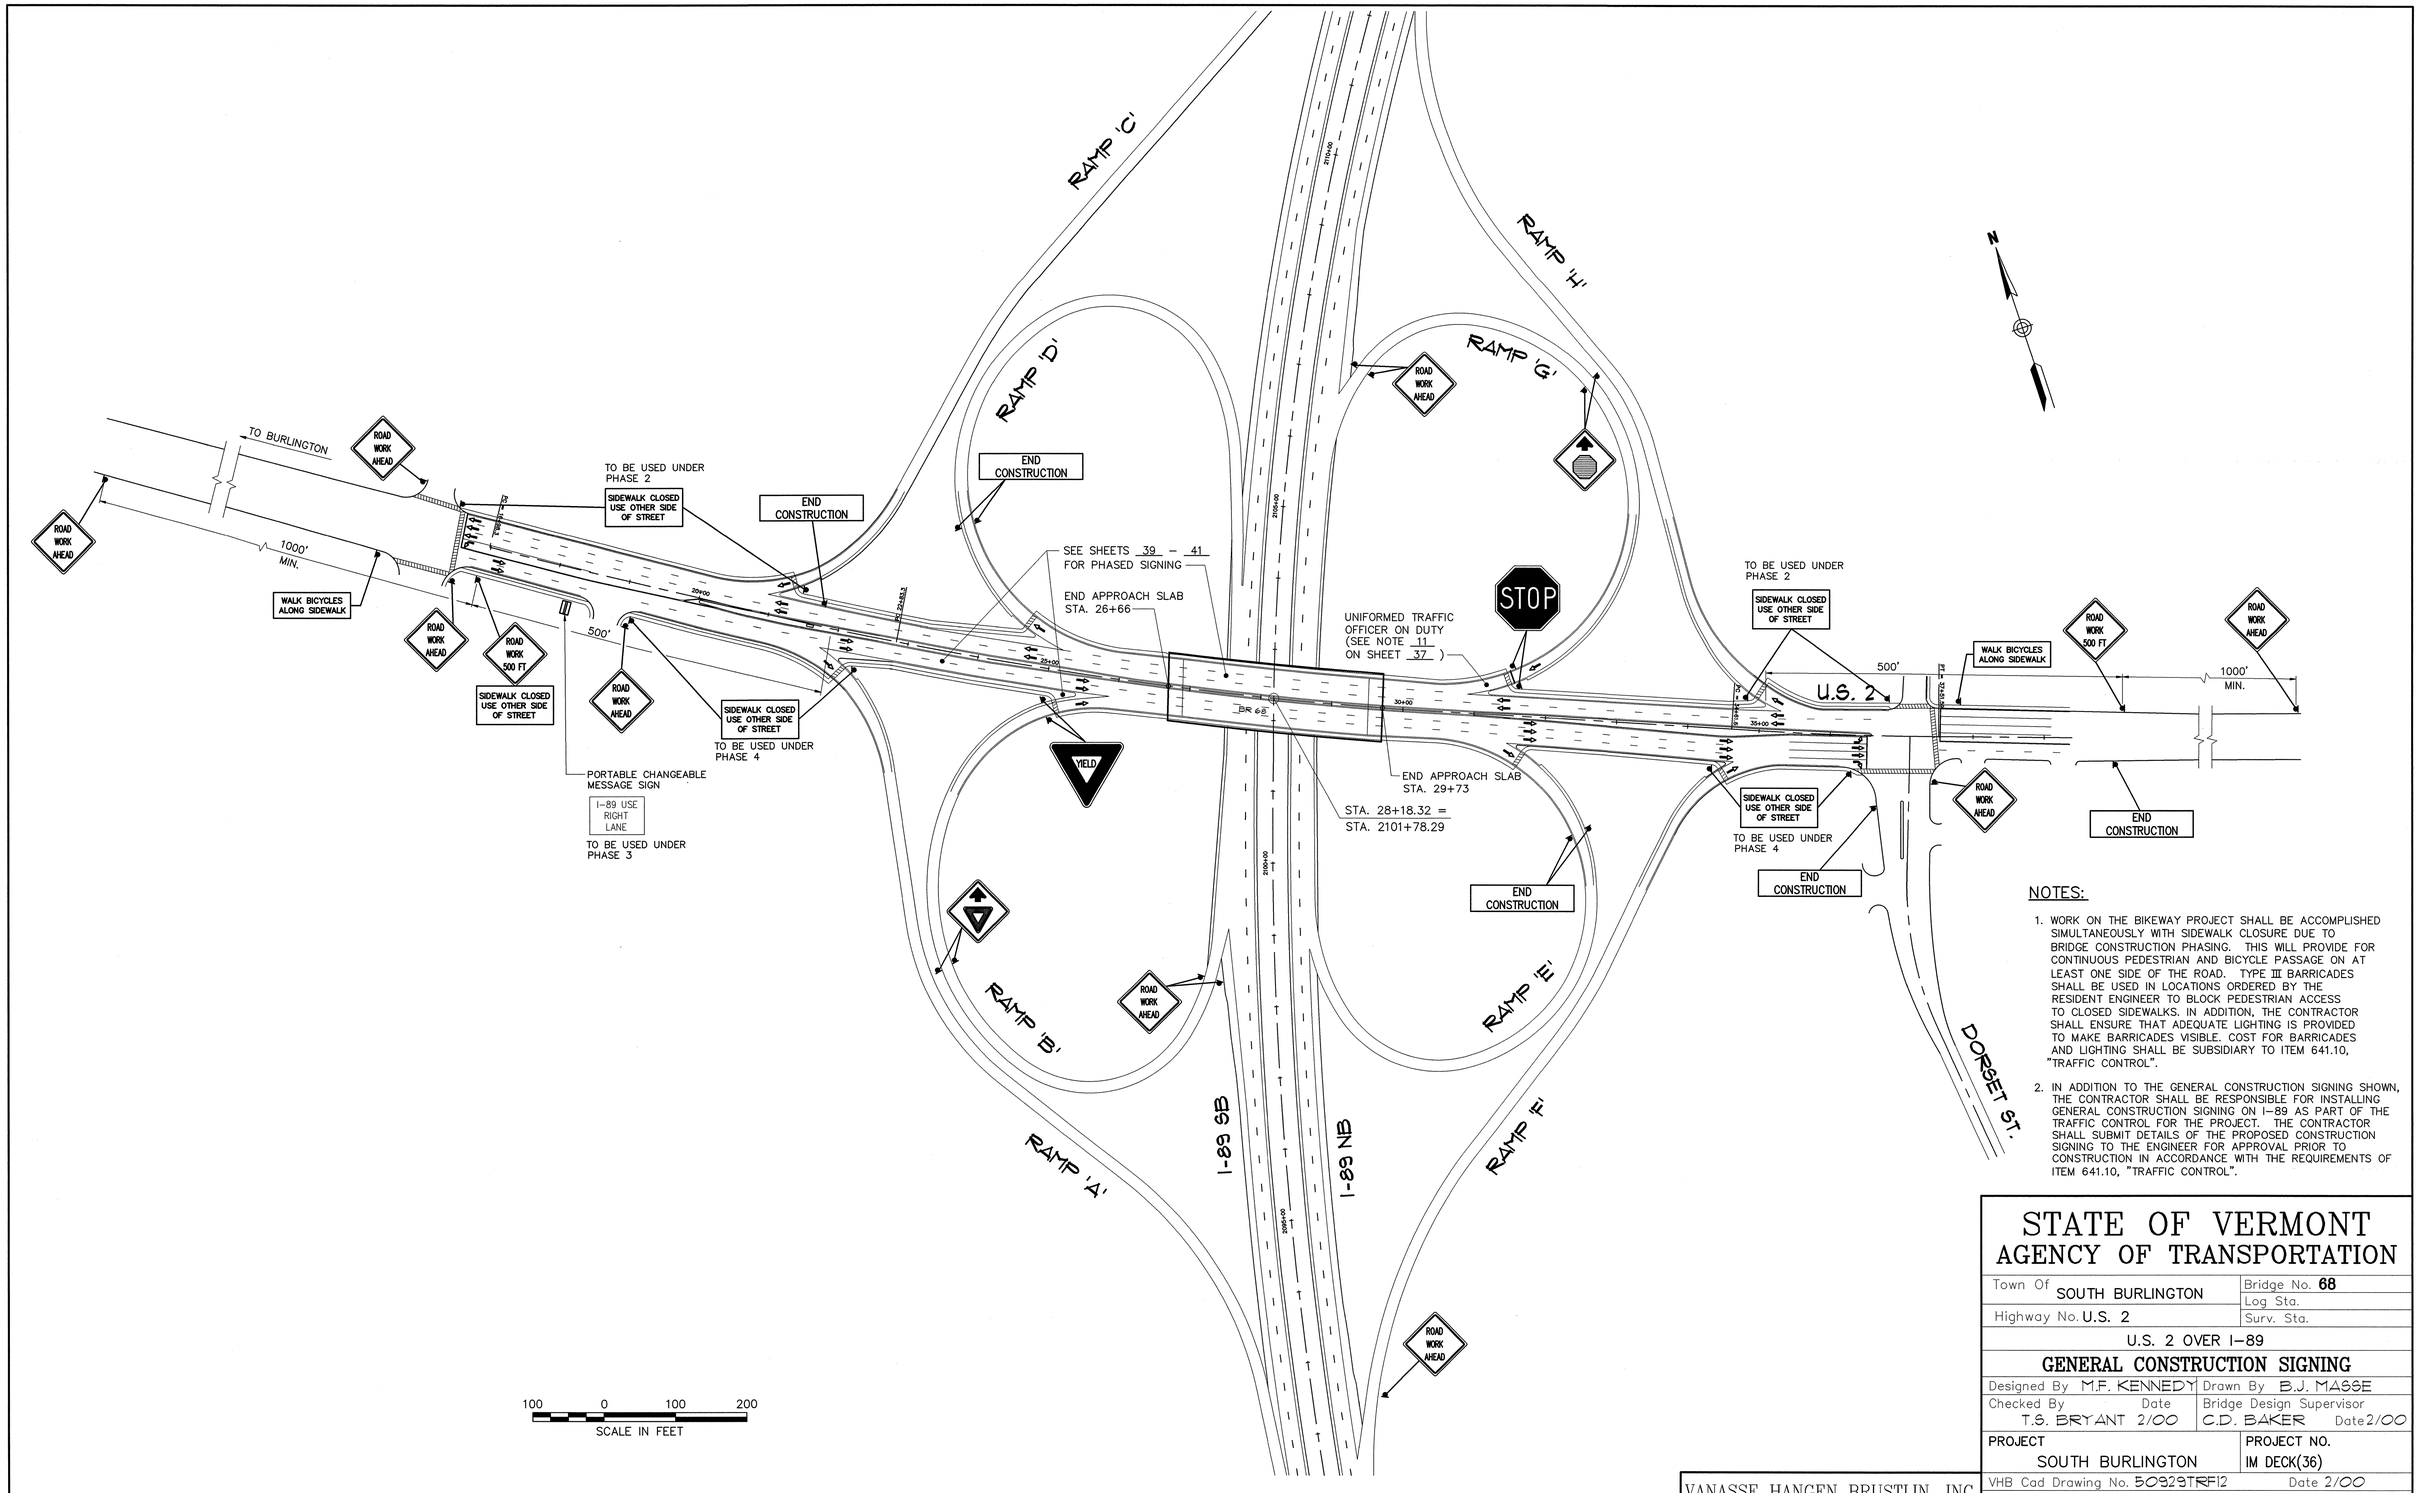

NOTES:

1. WORK ON THE BIKEWAY PROJECT SHALL BE ACCOMPLISHED SIMULTANEOUSLY WITH SIDEWALK CLOSURE DUE TO BRIDGE CONSTRUCTION PHASING. THIS WILL PROVIDE FOR CONTINUOUS PEDESTRIAN AND BICYCLE PASSAGE ON AT LEAST ONE SIDE OF THE ROAD. TYPE III BARRICADES SHALL BE USED IN LOCATIONS ORDERED BY THE RESIDENT ENGINEER TO BLOCK PEDESTRIAN ACCESS TO CLOSED SIDEWALKS. IN ADDITION, THE CONTRACTOR SHALL ENSURE THAT ADEQUATE LIGHTING IS PROVIDED TO MAKE BARRICADES VISIBLE. COST FOR BARRICADES AND LIGHTING SHALL BE SUBSIDIARY TO ITEM 641.10, "TRAFFIC CONTROL".
2. IN ADDITION TO THE GENERAL CONSTRUCTION SIGNING SHOWN, THE CONTRACTOR SHALL BE RESPONSIBLE FOR INSTALLING GENERAL CONSTRUCTION SIGNING ON I-89 AS PART OF THE TRAFFIC CONTROL FOR THE PROJECT. THE CONTRACTOR SHALL SUBMIT DETAILS OF THE PROPOSED CONSTRUCTION SIGNING TO THE ENGINEER FOR APPROVAL PRIOR TO CONSTRUCTION IN ACCORDANCE WITH THE REQUIREMENTS OF ITEM 641.10, "TRAFFIC CONTROL".

STATE OF VERMONT
AGENCY OF TRANSPORTATION

Town Of SOUTH BURLINGTON	Bridge No. 68
	Log Sta.
Highway No. U.S. 2	Surv. Sta.
U.S. 2 OVER I-89	
GENERAL CONSTRUCTION SIGNING	
Designed By M.F. KENNEDY	Drawn By B.J. MASSE
Checked By T.S. BRYANT Date 2/00	Bridge Design Supervisor C.D. BAKER Date 2/00
PROJECT SOUTH BURLINGTON	PROJECT NO. IM DECK(36)
VHB Cad Drawing No. 50929TRF12	Date 2/00
Bridge Sheet No.	Sheet 38 of 75

VANASSE HANGEN BRUSTLIN, INC.