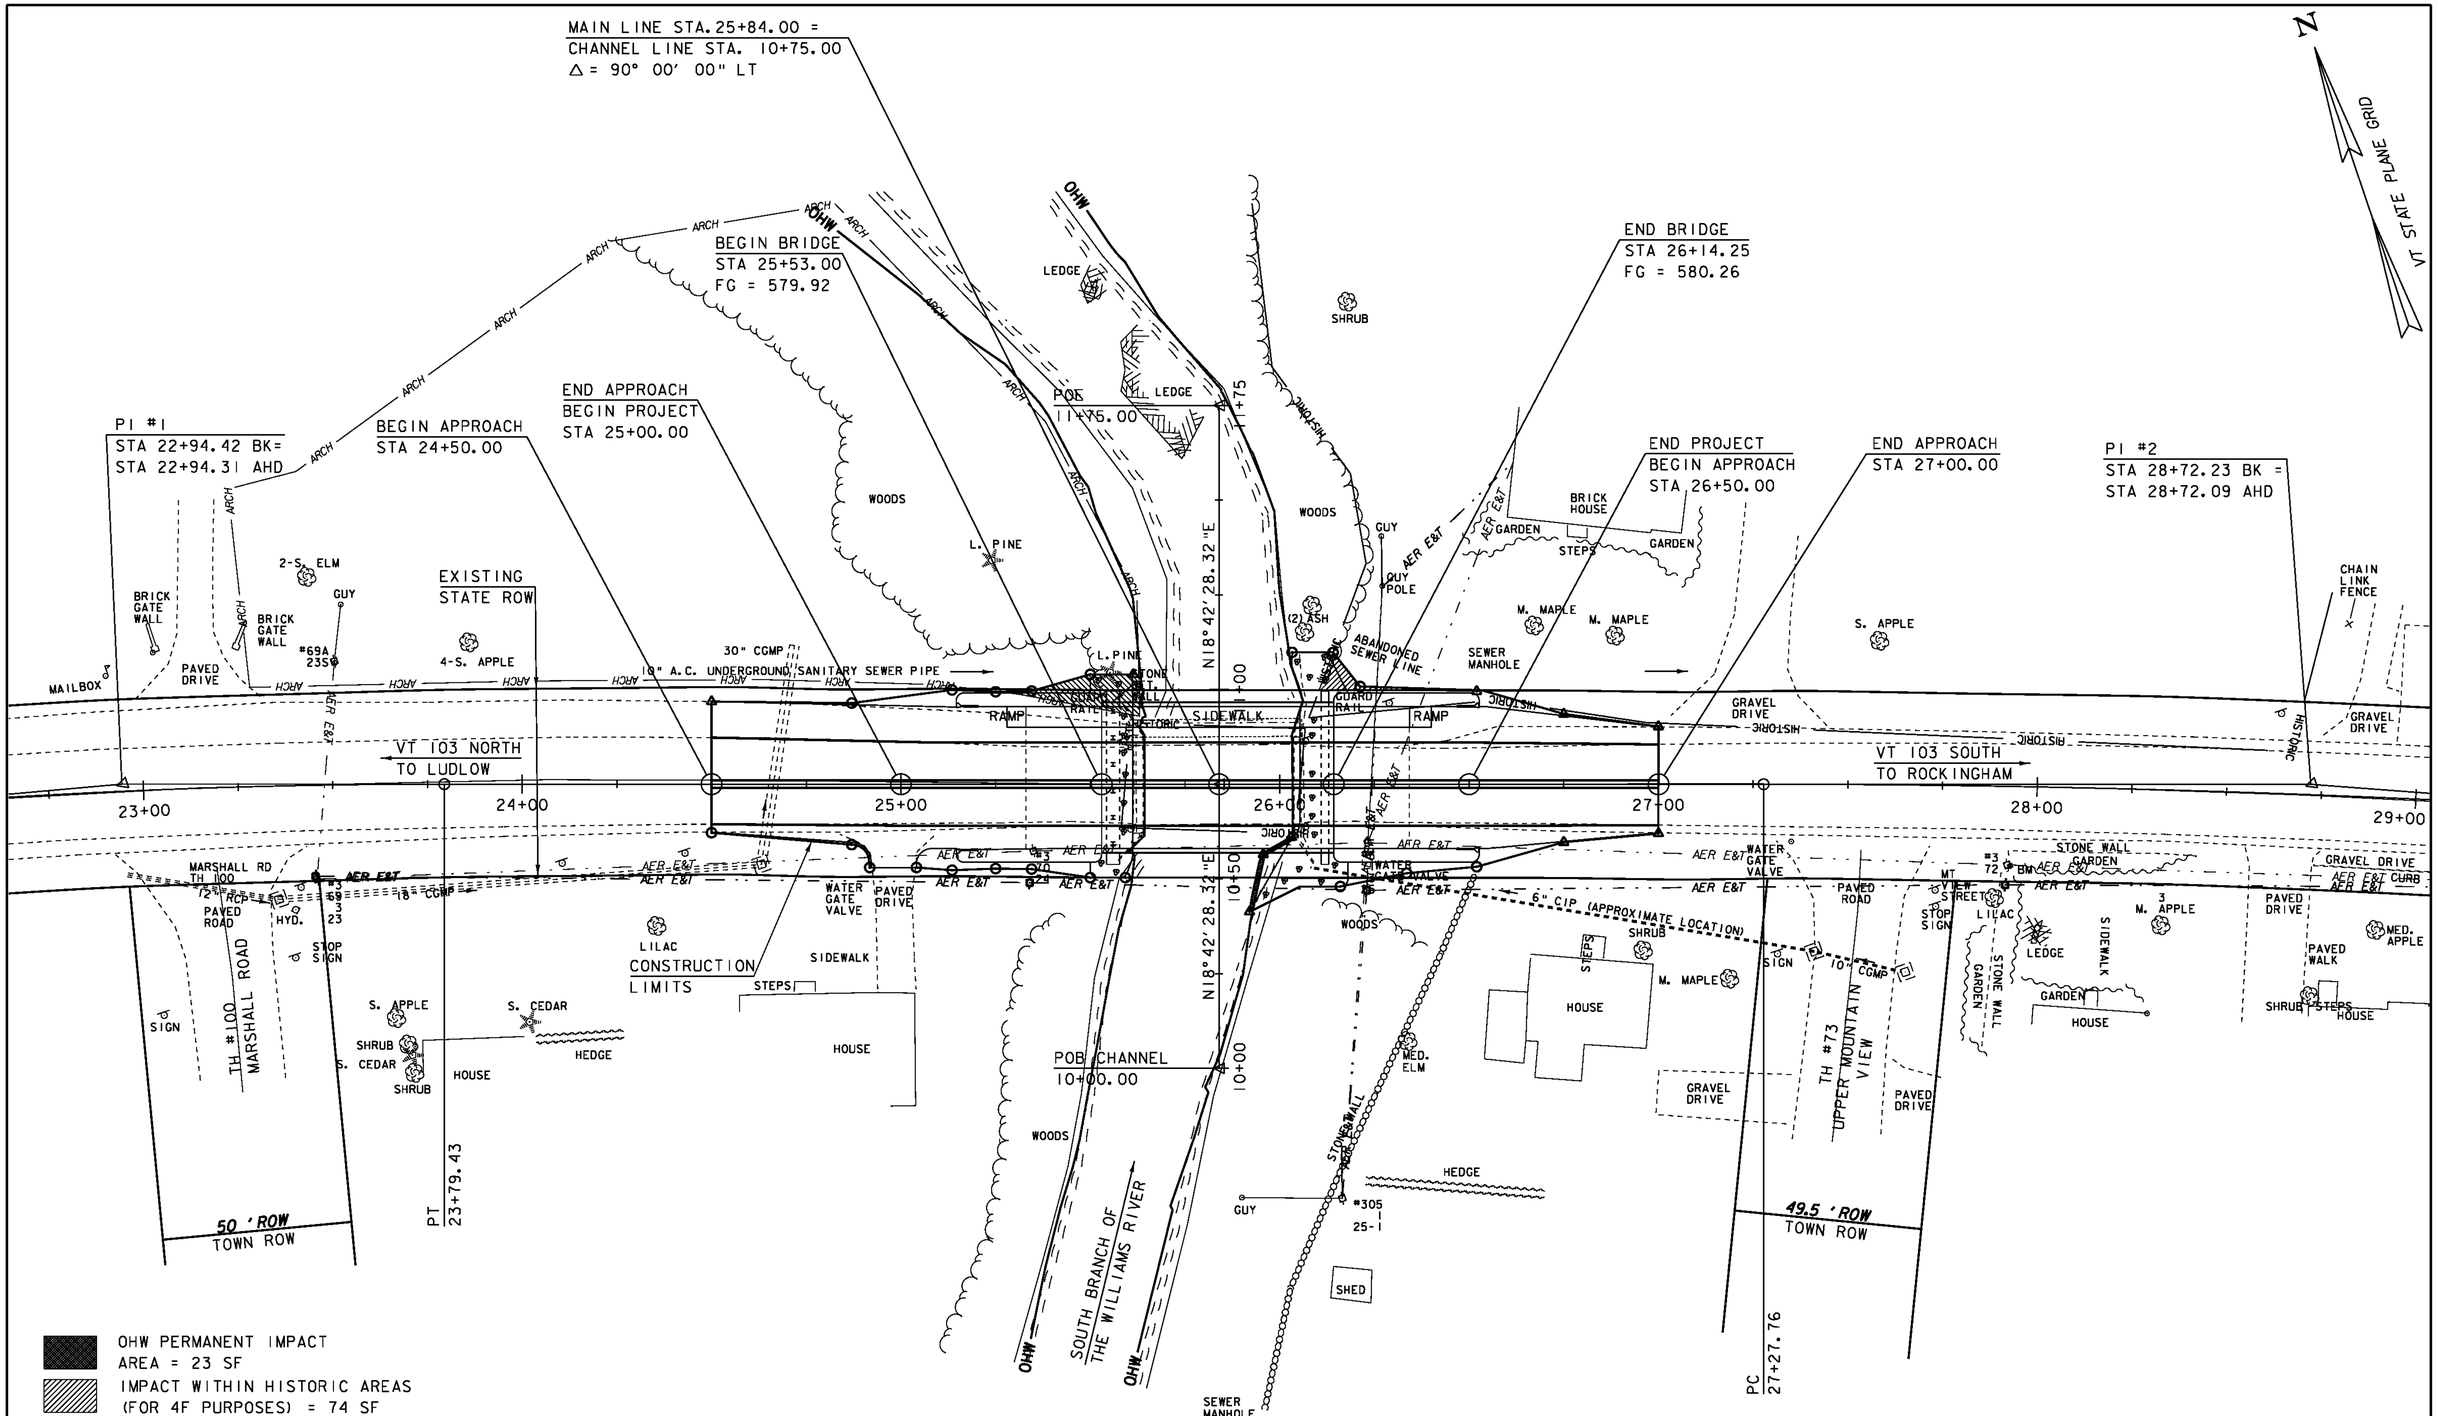

ENVIRONMENTAL IMPACTS

SCALE 1" = 20'-0

20 0 20

PROJECT NAME: CHESTER	
PROJECT NUMBER: BRF 025-1(28)	
FILE NAME: 84e061/Str/environmental.dgn	PLOT DATE: 20-SEP-2010
PROJECT LEADER: C.P.WILLIAMS	DRAWN BY: M.FESSEL
DESIGNED BY: R.S.YOUNG	CHECKED BY: R.S.YOUNG
BRIDGE 8 ENVIRONMENTAL IMPACTS	SHEET 45 OF 124