Dwg. No.	Rev.	Ship Mark	Piece Mark	Qty	Type	Size of Material	Grade	Length	Finish	Wgt./Lbs.	Notes	ABM
6		6FBA		ONE	W	610x155	M270M-345W	6149		2098		1-W
6		6FBB		ONE	W	610x155	M270M-345W	6149		2098		1-W

NOTES:
1 - GENERAL NOTES: SEE DRAWING GN1
2 - HOLES: 24ø (U.N.O.)

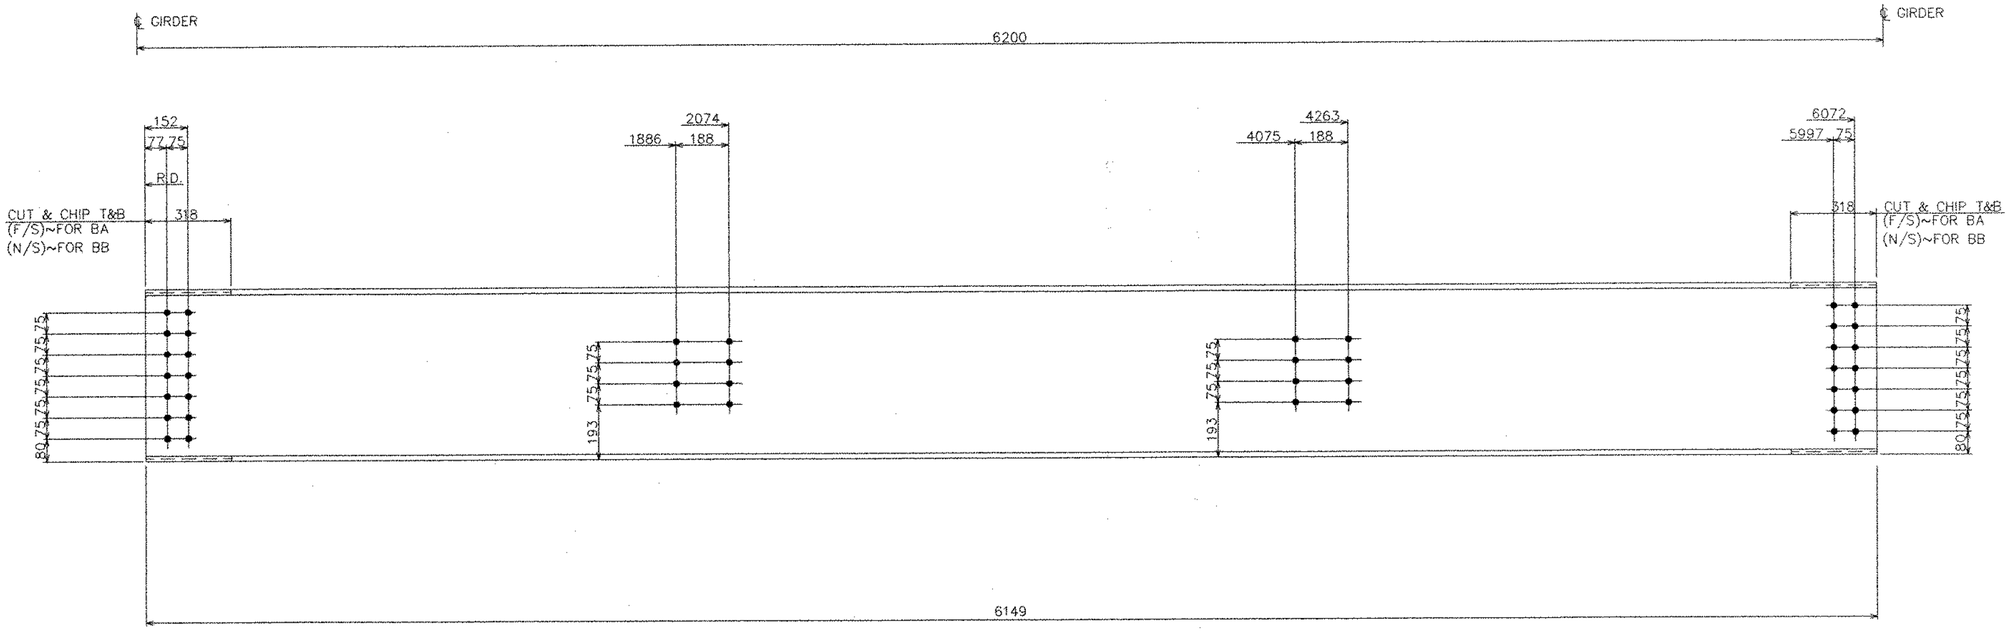

ITEM 6FBA (ONE REQ'D)
SCALE 1:10

ITEM 6FBB (ONE REQ'D)
SCALE 1:10

REVISIONS		
NO.	DATE	DESCRIPTION
	8/5/03	APPROVAL

STEEL-ART, INCORPORATED
40 WEST MAIN STREET
GALETON, PA 16922
(814) 435-6997

EASTERN BRIDGE LLC
RURAL RTE 2, BOX 302
CLAREMONT, NH 03743
603-542-5202

STATE OF VERMONT
AGENCY OF TRANSPORTATION

CONTRACT : PIN :

PROPOSED IMPROVEMENT TO RR BRIDGE #62.56
OVER VT ROUTE 9 (PRINCIPAL ARTERIAL)
WINDHAM COUNTY, TOWN OF BRATTLEBORO

TITLE :

FLOOR BEAM

DRAWN BY TJS 3/18/03	SHOP ORDER 4015	DWG. NO. 6
CKD BY RGY 4/8/03	BLOCK NO.	SHEET NO. 12 / 20

195 SS