RAILROAD PROFILE

Metric

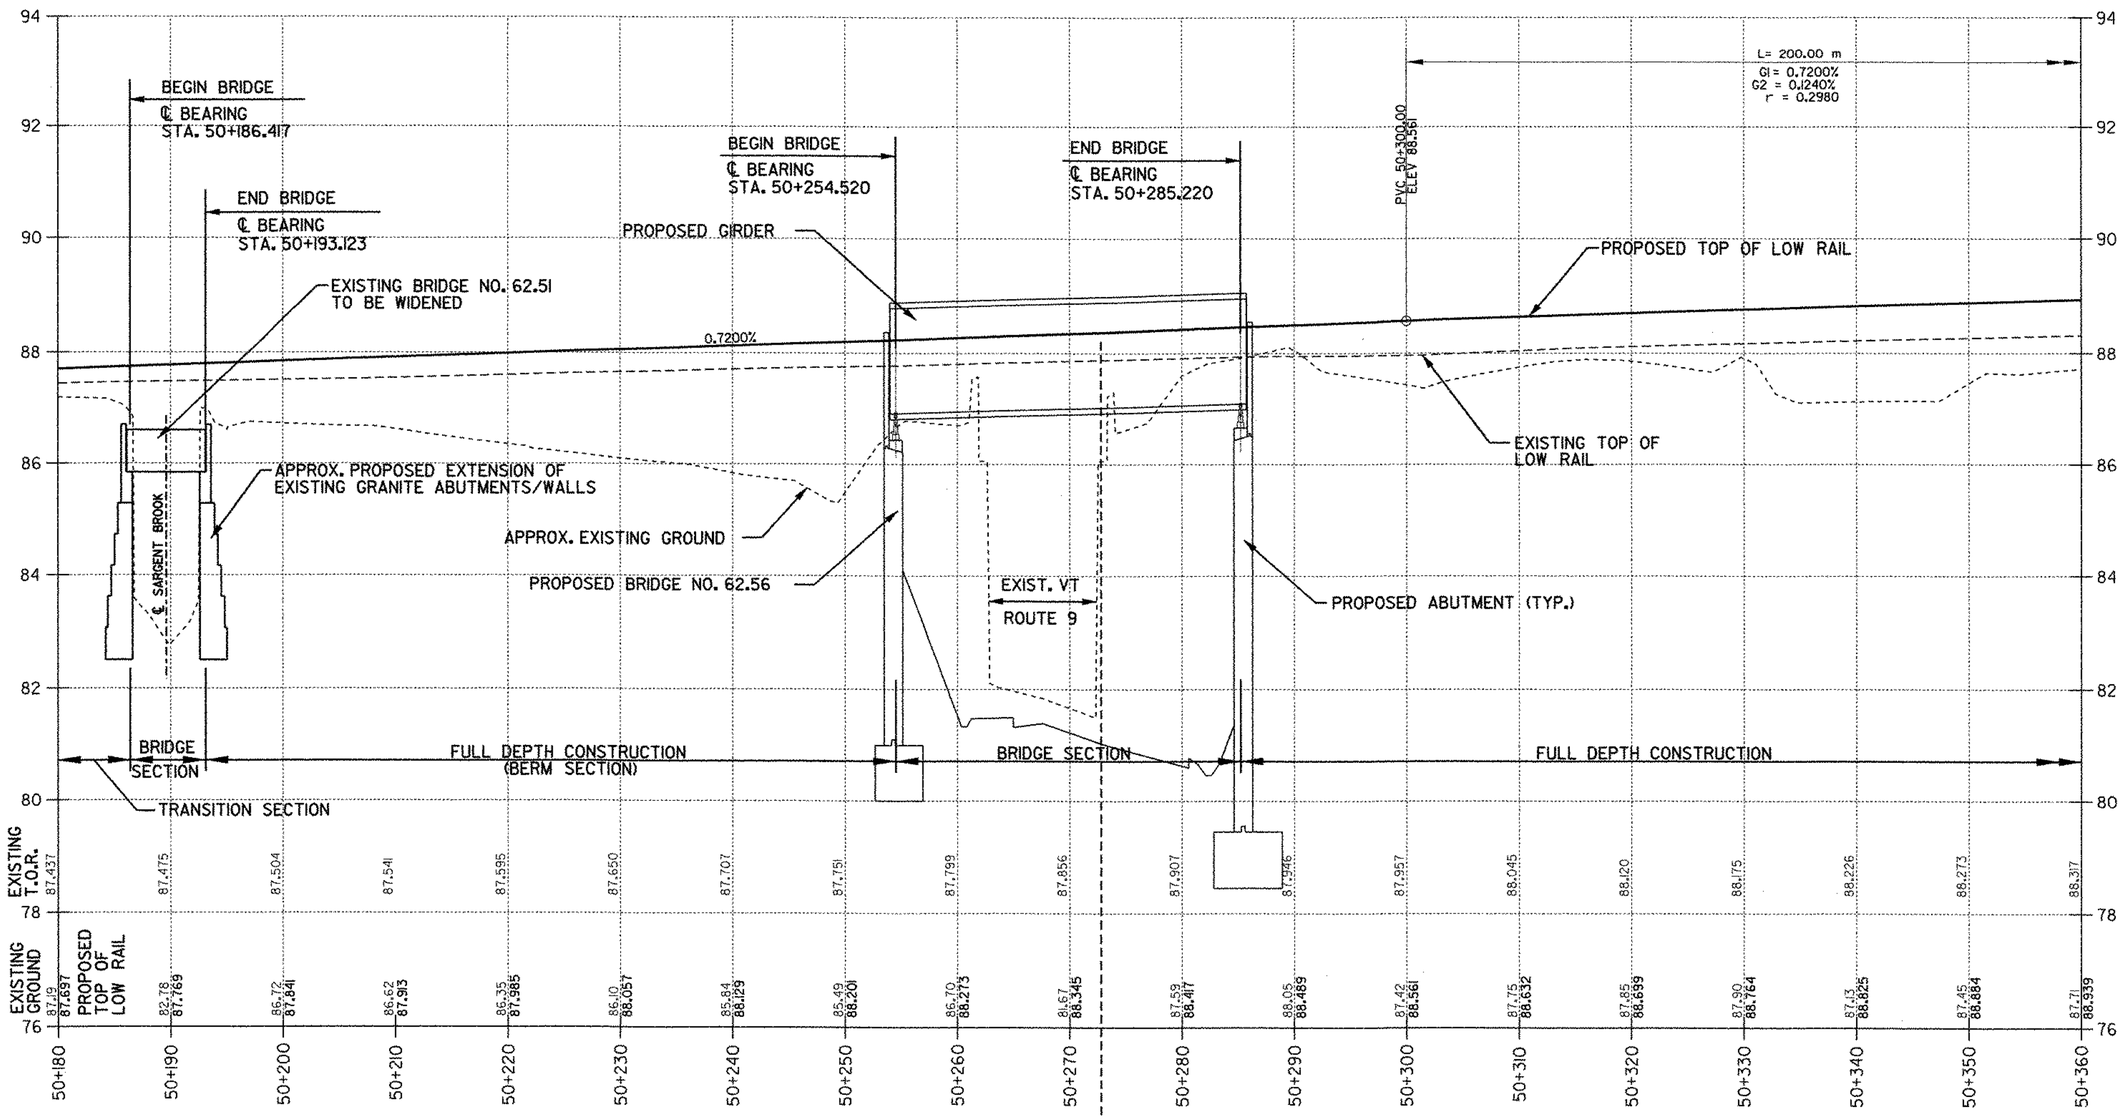

STA. 50+272.791 PROP. RAILROAD MAINLINE RELOCATION = ℄
STA. 30+222.922 PROP. VERMONT ROUTE 9 HIGHWAY ℄

FEB 05 2003

SURVEYED BY	N/A	DATE	N/A
DRAWN BY	LB/LRD	DATE	
SQUAD LEADER	JHR		
DESIGN FILE NO.	95b270\structures\sb270xsl.dgn		
IPARM FILE	sb270rrp2.I	DATE PLOTTED	09-MAR-2001

BRATTLEBORO
NH BRF 012-1(33)

R.O.W. SHEET 8 OF 27 SHEETS

DATUM
VERTICAL
HORIZONTAL

7.17 ROW