TEMPORARY AND DURABLE 100 mm YELLOW LINE

STA 7+200 TO 7+219 SOLID LT & DASHED RT
STA 7+213 TO 7+461 DASHED
STA 7+461 TO 7+677 DASHED LT, SOLID RT
STA 7+677 TO 8+400 SOLID LT & RT
(WITH CENTER LINE BREAKS FOR TOWN HIGHWAYS)

TEMPORARY AND DURABLE 100 mm WHITE LINE

STA 7+200 TO 8+400 SOLID LT & RT
(WITH EDGELINE BREAKS FOR TOWN HIGHWAYS)

STA 8+055 LT

STA 8+055 LT

REMOVING SIGNS AS NOTED !

PETH RD
STA 8+061
GRAVEL

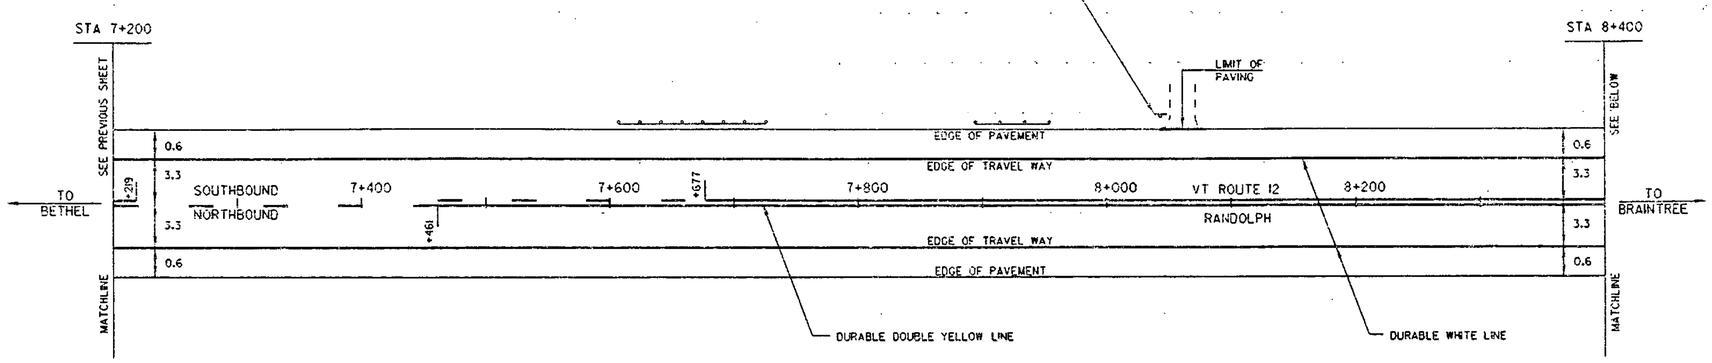

STEEL BEAM GUARDRAIL

STA 7+619 TO 7+714 LT
STA 7+907 TO 7+949 LT

MODIFIED ECCENTRIC LOADER TERMINAL

STA 7+619 LT
STA 7+714 LT
STA 7+907 LT

REMOVAL AND DISPOSAL OF GUARDRAIL

STA 7+615 TO 7+715 LT
STA 7+902 TO 7+949 LT

ANCHOR FOR STEEL BEAM RAIL

STA 7+949 LT

REHABILITATION OF DI, CB OR MH, CLASS I
REHABILITATION OF DI, CB OR MH, CLASS II
REHABILITATION OF DI, CB OR MH, CLASS III

STA 7+317 RT - GRATE TYPE A
STA 7+991 RT - GRATE TYPE A

TEMPORARY AND DURABLE 100 mm YELLOW LINE

STA 8+400 TO 8+667 SOLID LT & RT
STA 8+667 TO 8+901 SOLID LT, DASHED RT
STA 8+901 TO 8+963 DASHED
STA 8+968 TO 9+191 DASHED LT, SOLID RT
STA 9+191 TO 9+252 SOLID LT & RT
STA 9+252 TO 9+466 SOLID LT, DASHED RT
STA 9+466 TO 9+478 DASHED
STA 9+478 TO 9+600 DASHED LT, SOLID RT
(WITH CENTER LINE BREAKS FOR TOWN HIGHWAYS)

TEMPORARY AND DURABLE 100 mm WHITE LINE

STA 8+400 TO 9+600 SOLID LT & RT
(WITH EDGELINE BREAKS FOR TOWN HIGHWAYS)

REHABILITATION OF DI, CB OR MH, CLASS I
REHABILITATION OF DI, CB OR MH, CLASS II
REHABILITATION OF DI, CB OR MH, CLASS III

STA 8+807 RT - GRATE TYPE A

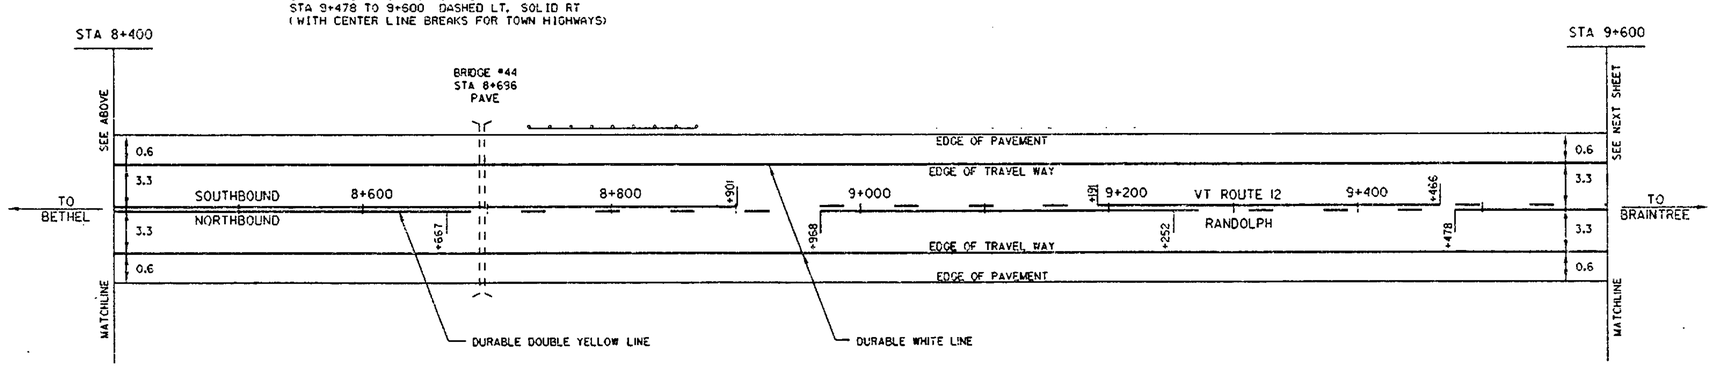

STEEL BEAM GUARDRAIL

STA 8+747 TO 8+857 LT

MODIFIED ECCENTRIC LOADER TERMINAL

STA 8+747 LT
STA 8+857 LT

REMOVAL AND DISPOSAL OF GUARDRAIL

STA 8+771 TO 8+861 LT

LEGEND

R = REMOVE EXISTING
N = NEW
B-B = BACK TO BACK
= NEW RAIL

NOT TO SCALE

DATUM
VERTICAL N/A
HORIZONTAL N/A

PAVING PROJECT LAYOUT

PROJECT : RANDOLPH-BRAINTREE
PROJECT NO.: STP 9602(1)S
DESIGN FILE NAME: /pave/95c018/pc018.dgn
FARM FILE NAME: pc018102.1
PLOT DATE: 8/96
SURVEYED BY: CLD
SURVEY DATE: 11/95
SQUAD LEADER: JAW
DRAWN BY: NLL
SHEET: 7 OF 14

: Sheet Number: 7