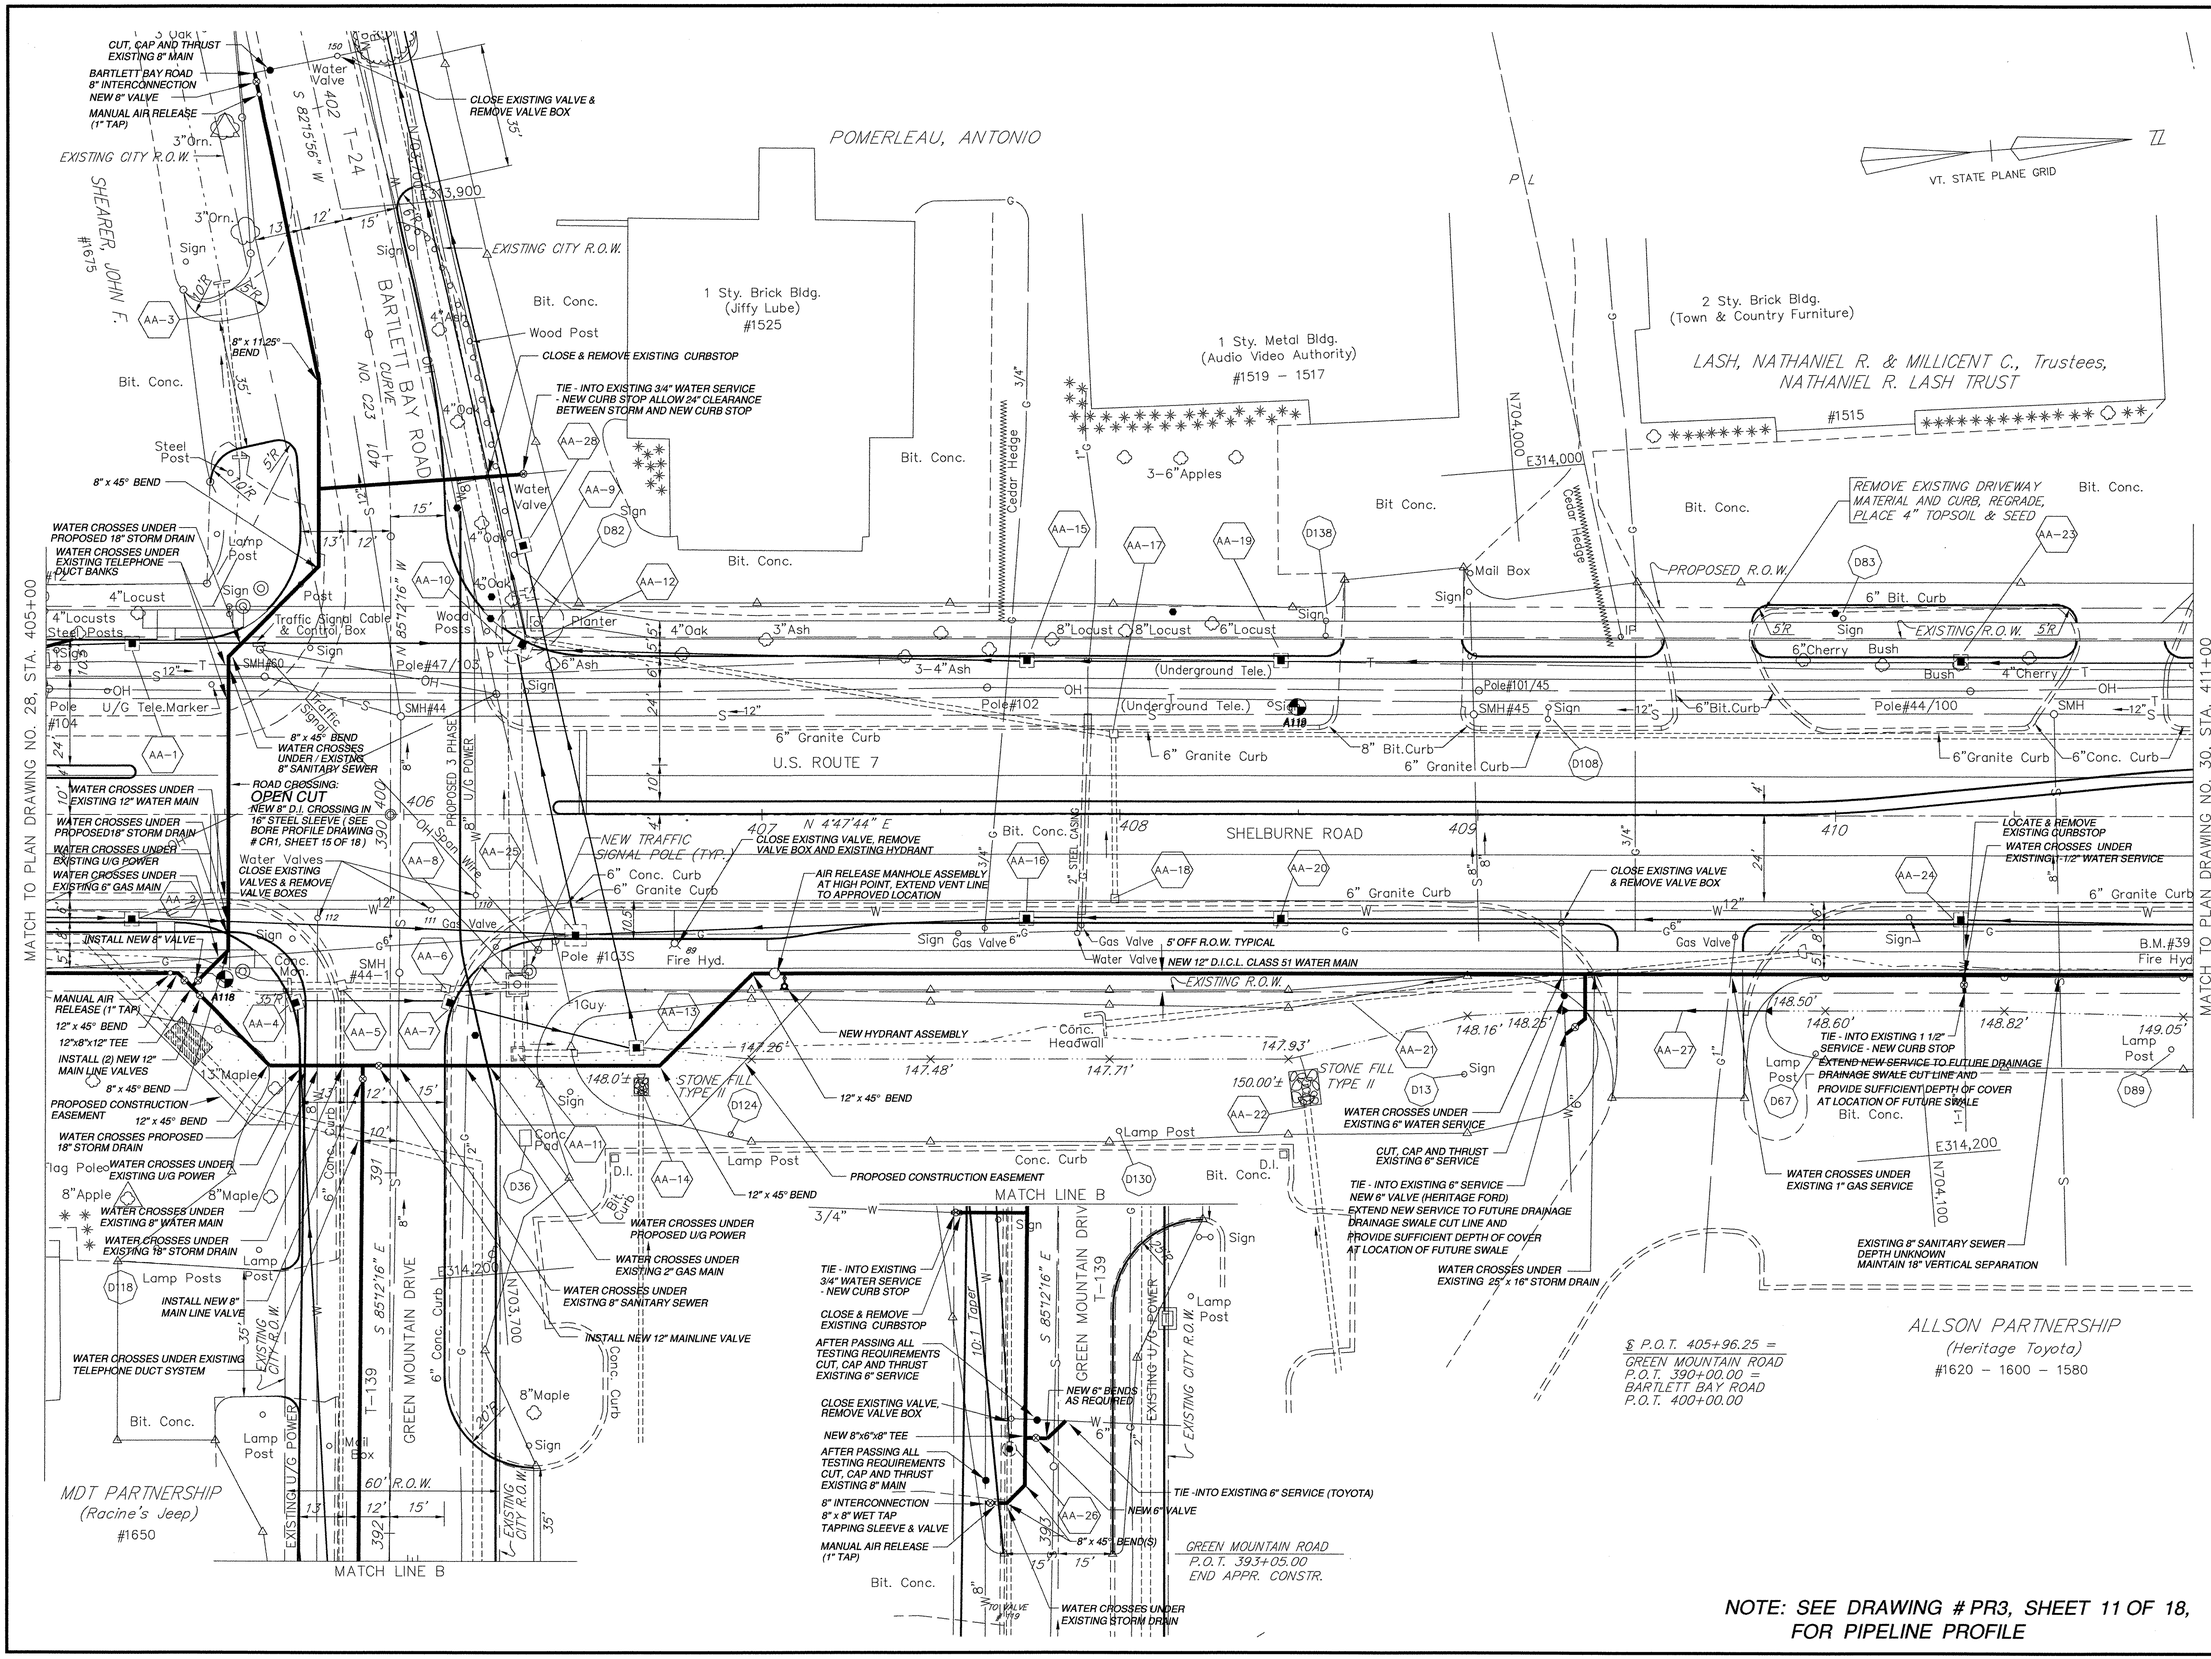

NOTE: SEE DRAWING # PR3, SHEET 11 OF 18, FOR PIPELINE PROFILE

CHAMPLAIN WATER DISTRICT
403 Queen City Park Road
South Burlington, VT 05403
Phone: (802) 864-7454
Fax: (802) 864-0435

Dedicated to Quality Water and Service

REVISIONS

REV. #	DATE	BY

STATE OF VERMONT · RICHARD ALAN PRATT · NO. 6617 · REGISTERED PROFESSIONAL ENGINEER

CONTRACT #63

WATER MAIN RELOCATION
U.S. ROUTE 7
"SHELBURNE ROAD"

SOUTH BURLINGTON, VERMONT

PLAN VIEW
STA. 405+00 TO 411+00

DATE:	APRIL, 2002
DESIGNED BY:	RAP
DRAWN BY:	EJP
CHECKED BY:	RAP
APPROVED BY:	RAP
FILE NAME:	2000_C63-pl5(29)
SHEET	9 OF 18
DRAWING No.	PL5

250 OF 283