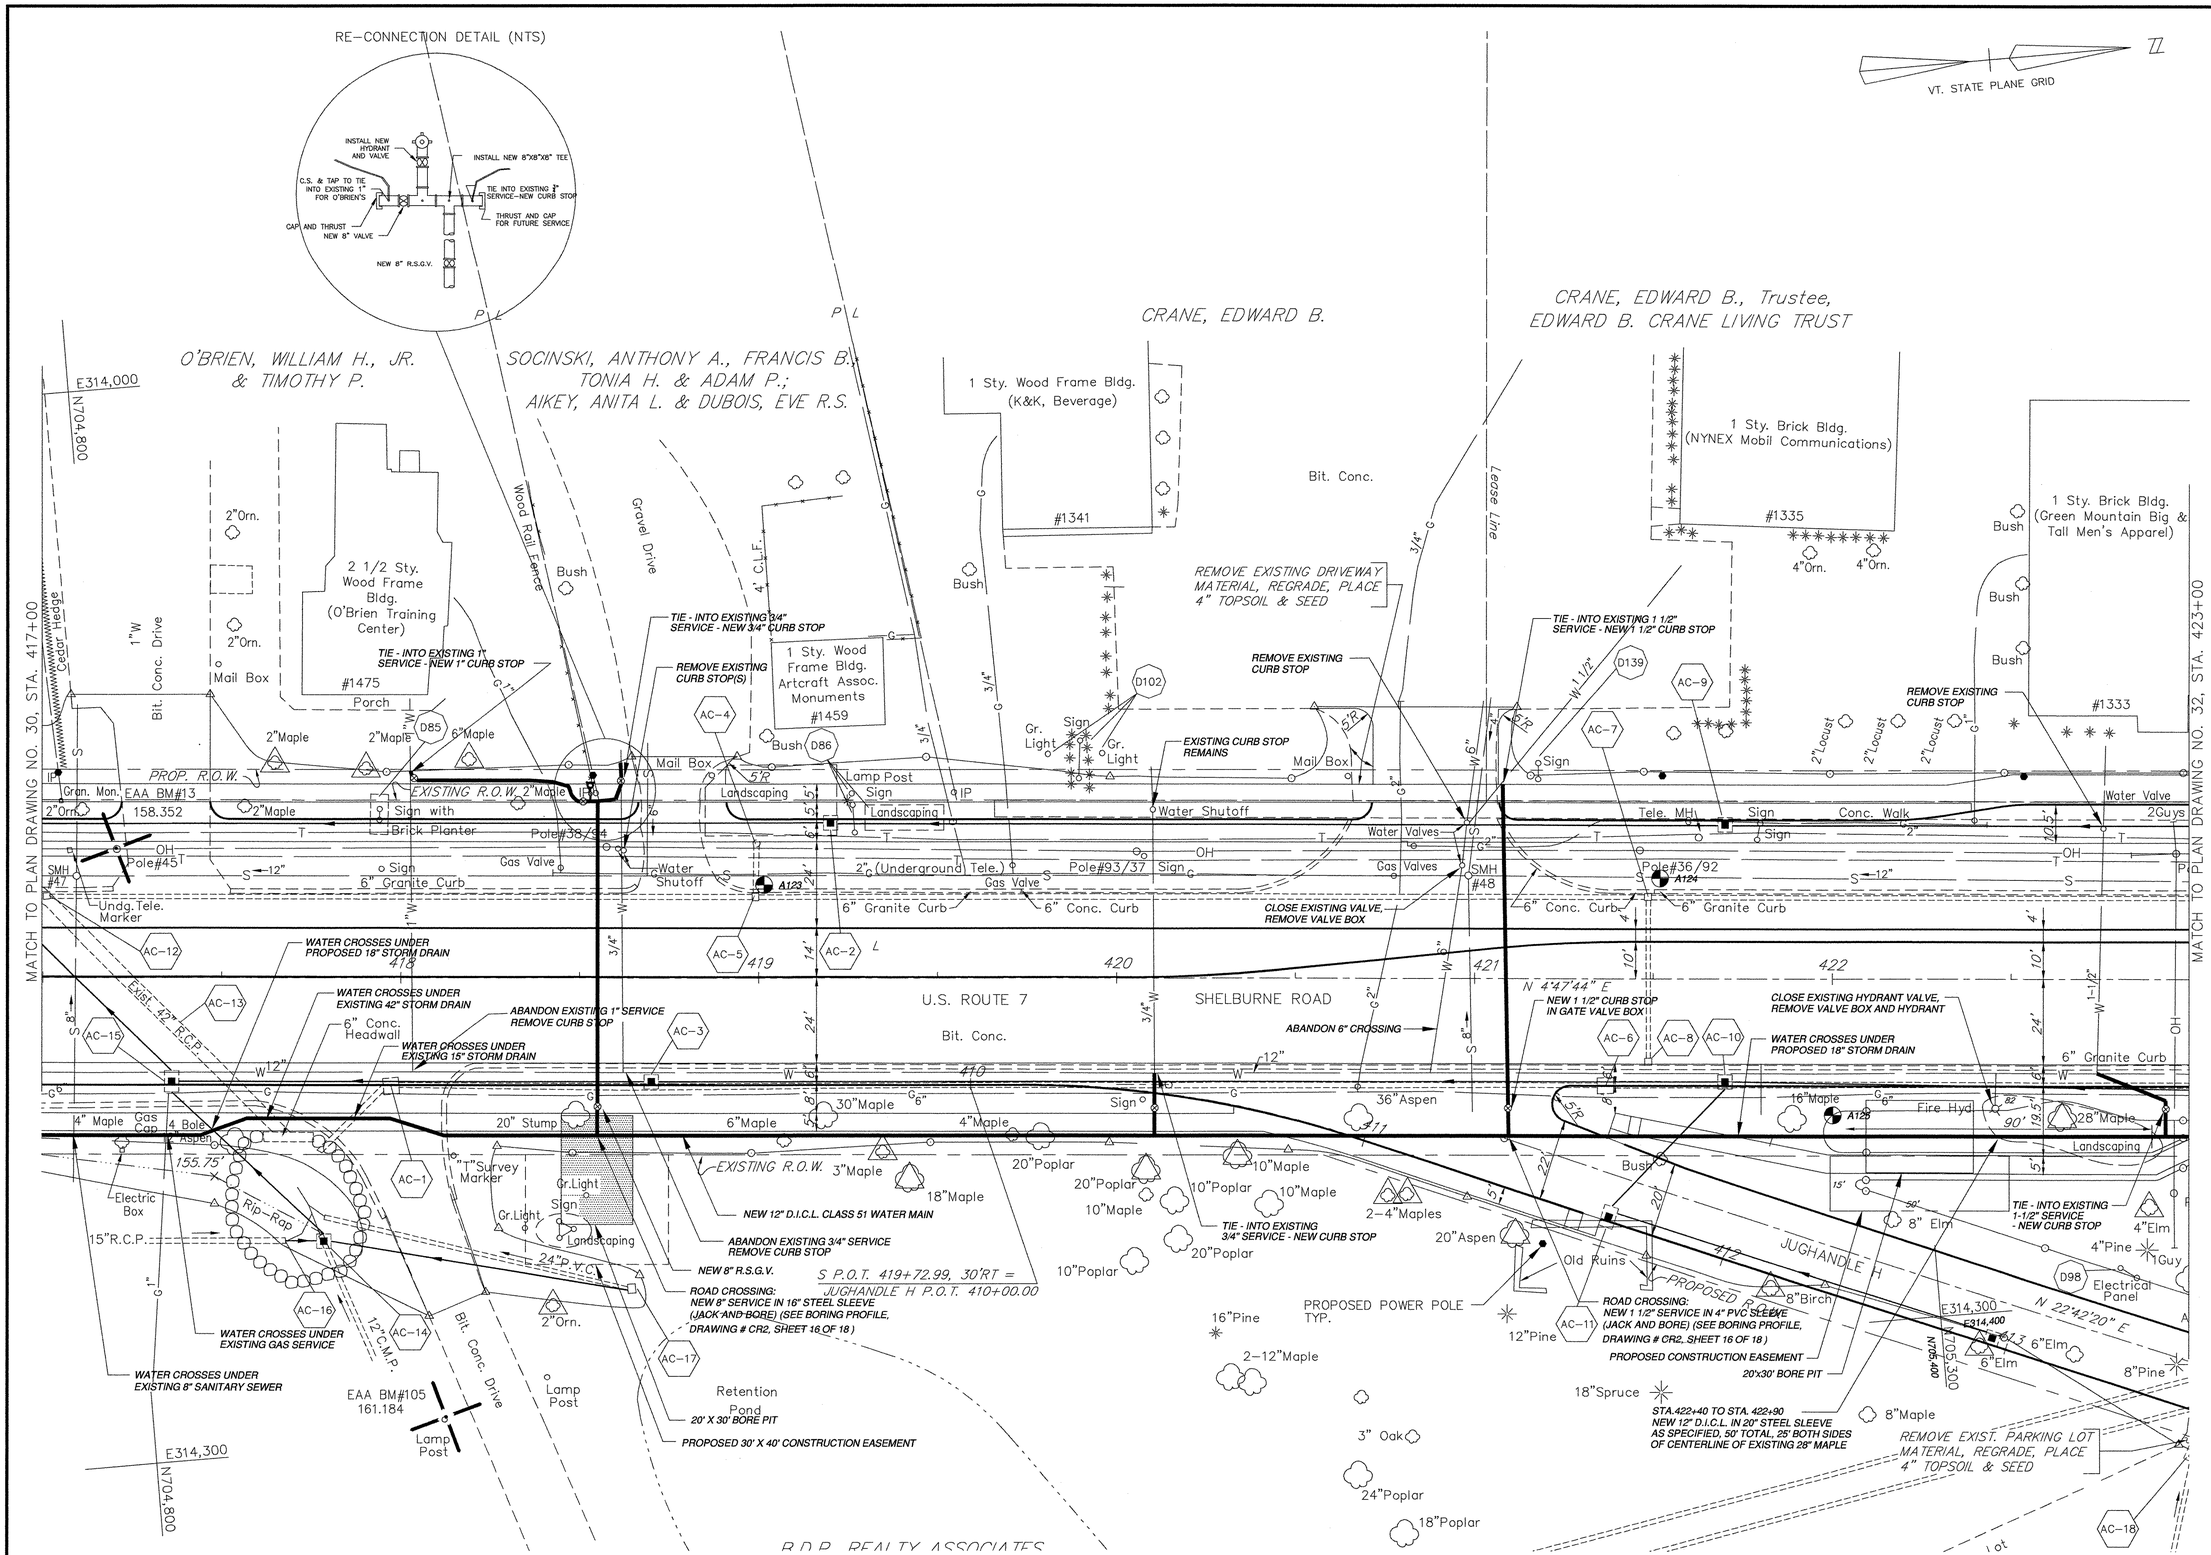

NOTE: SEE DRAWING PR4, SHEET 14 OF 18, FOR PIPELINE PROFILE

CHAMPLAIN WATER DISTRICT
403 Queen City Park Road
South Burlington, VT 05403
Phone: (802) 864-7454
Fax: (802) 864-0435

Dedicated to Quality Water and Service

SCALE: 1" = 20'

REVISIONS		
REV. #	DATE	BY

STATE OF VERMONT — RICHARD ALAN PRATT — NO. 6617 — REGISTERED PROFESSIONAL ENGINEER

CONTRACT #63

WATER MAIN RELOCATION
U.S. ROUTE 7
"SHELBURNE ROAD"

SOUTH BURLINGTON, VERMONT

PLAN VIEW
STA. 417+00 TO 423+00

DATE:	APRIL, 2002
DESIGNED BY:	RAP
DRAWN BY:	EJP
CHECKED BY:	RAP
APPROVED BY:	RAP
FILE NAME:	2000C63-pl7(31)
SHEET 12 OF 18	
DRAWING No.	PL7