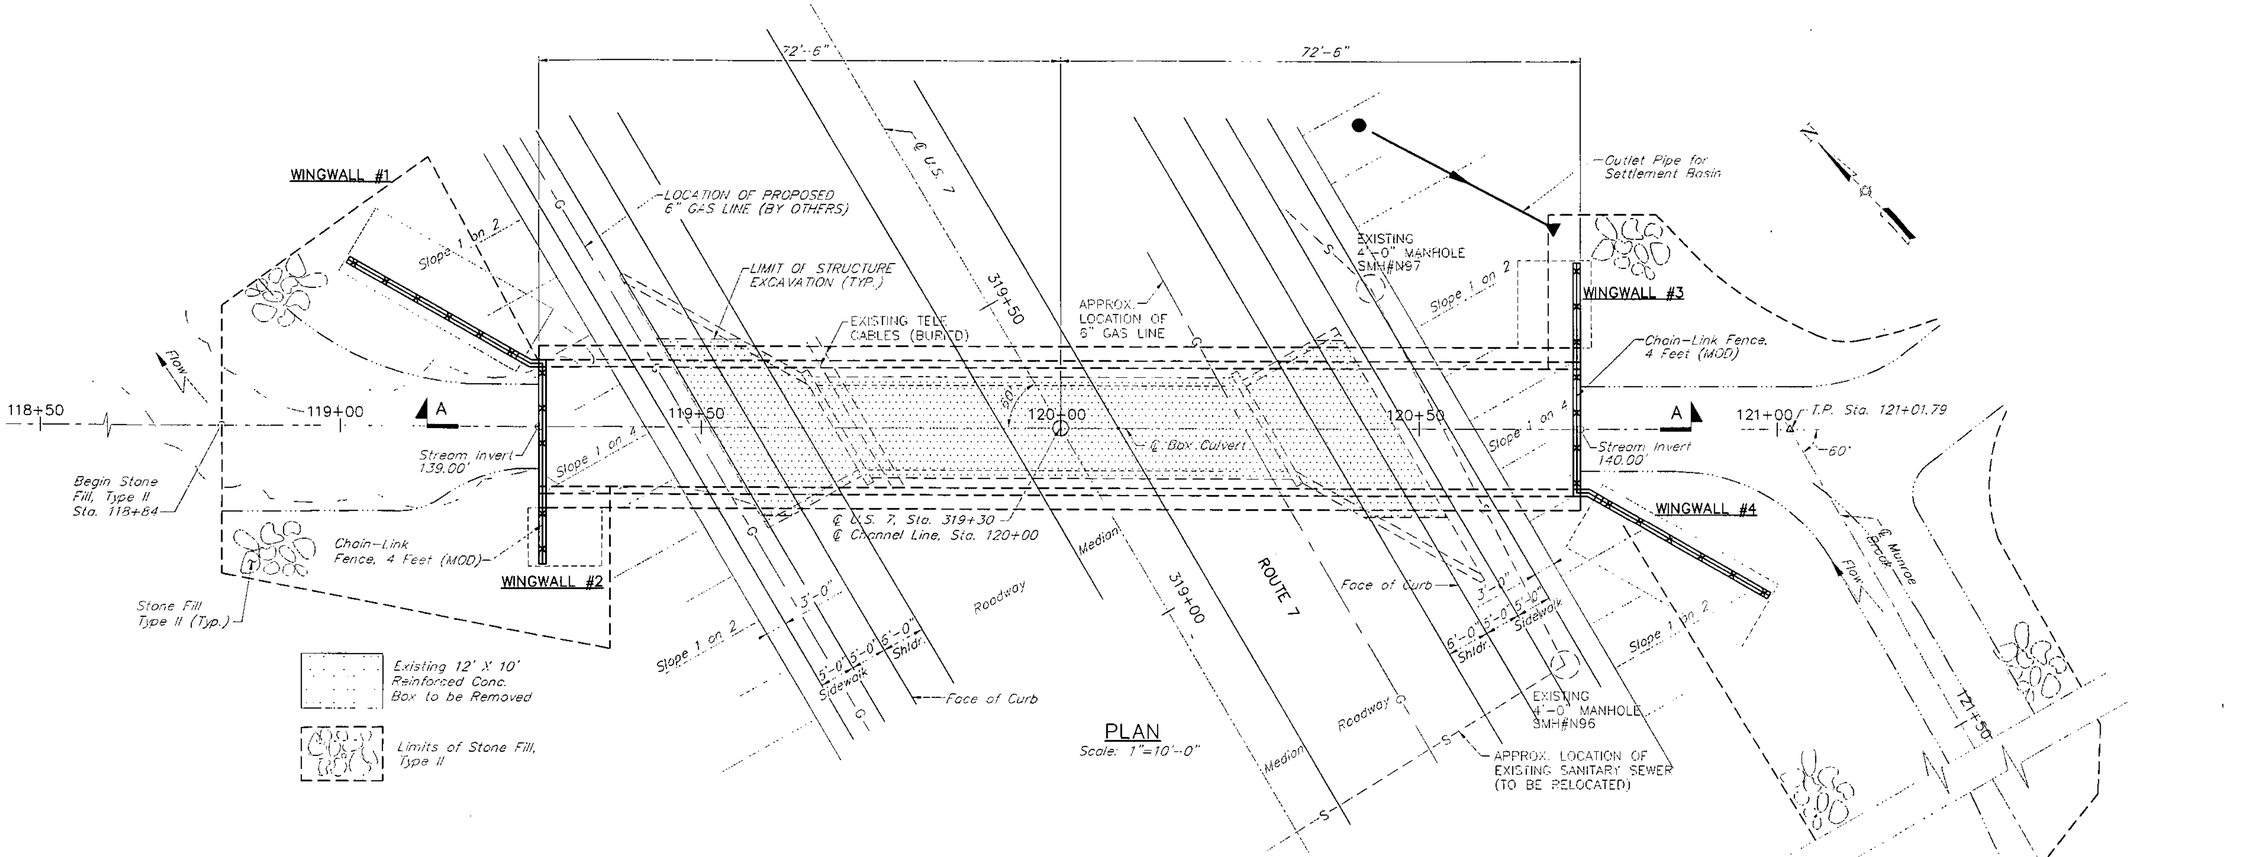

PLAN
Scale: 1"=10'-0"

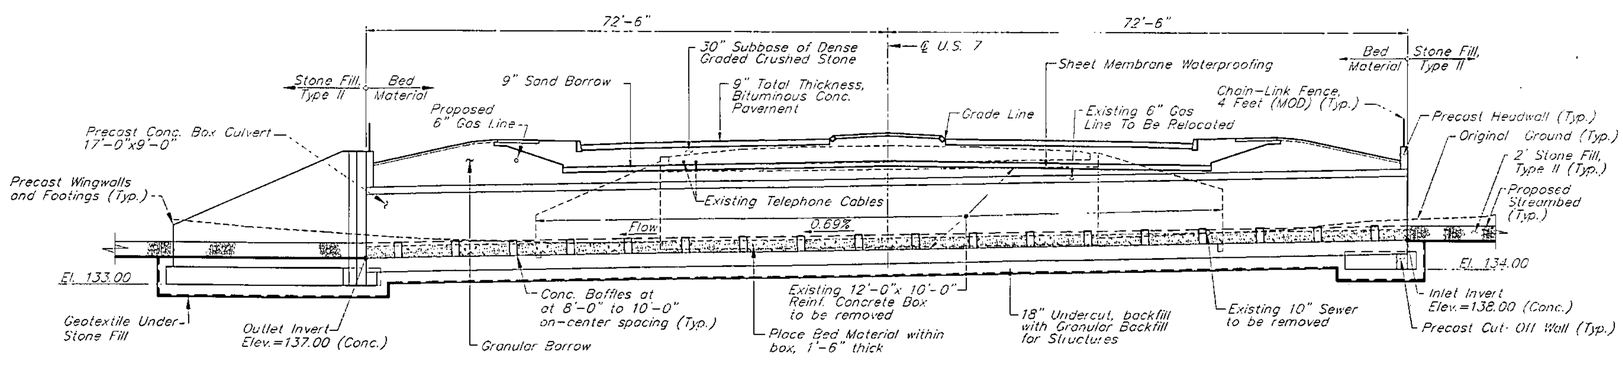

ELEVATION VIEW AT ℄ BOX
(SECTION A–A)
Not to Scale

SCALE IN FEET
0 10 20

ERDMAN ANTHONY
CONSULTING ENGINEERS
Rochester, New York Camp Hill, Pennsylvania
Boston, Massachusetts

STATE OF VERMONT
AGENCY OF TRANSPORTATION

Town Of	SHELBURNE	Bridge No.	145
		Log Sta.	196+79
Highway No.	U.S. ROUTE 7	Surv. Sta.	319+30
U.S. ROUTE 7 OVER MUNROE BROOK			
PLAN AND ELEVATION			
Designed By	L.Janik	Drawn By	S.Schaffer
Checked By	J.Corliss	Date April 2003	Bridge Design Supervisor W.Windus Date April 2003
PROJECT	SHELBURNE	PROJECT NO.	NHEGC FEGC 019-4(27)
I.G.C. Info.			
Bridge Sheet No.	BC104	Sheet 444 of	537