# PAVEMENT, MARKING AND DELINEATOR DETAIL
# U.S. ROUTE 4 INTERCHANGE NO. 6

676.10 DELINEATOR WITH STEEL POSTS

RAMP "C" - 16 EA
RAMP "D" - 18 EA
RAMP "E" - 4 EA
RAMP "F" - 6 EA

676.12 REMOVAL OF EXISTING DELINEATORS

RAMP "C" - 16 EA (EST.)
RAMP "D" - 18 EA (EST.)
RAMP "E" - 4 EA (EST.)
RAMP "F" - 6 EA (EST.)

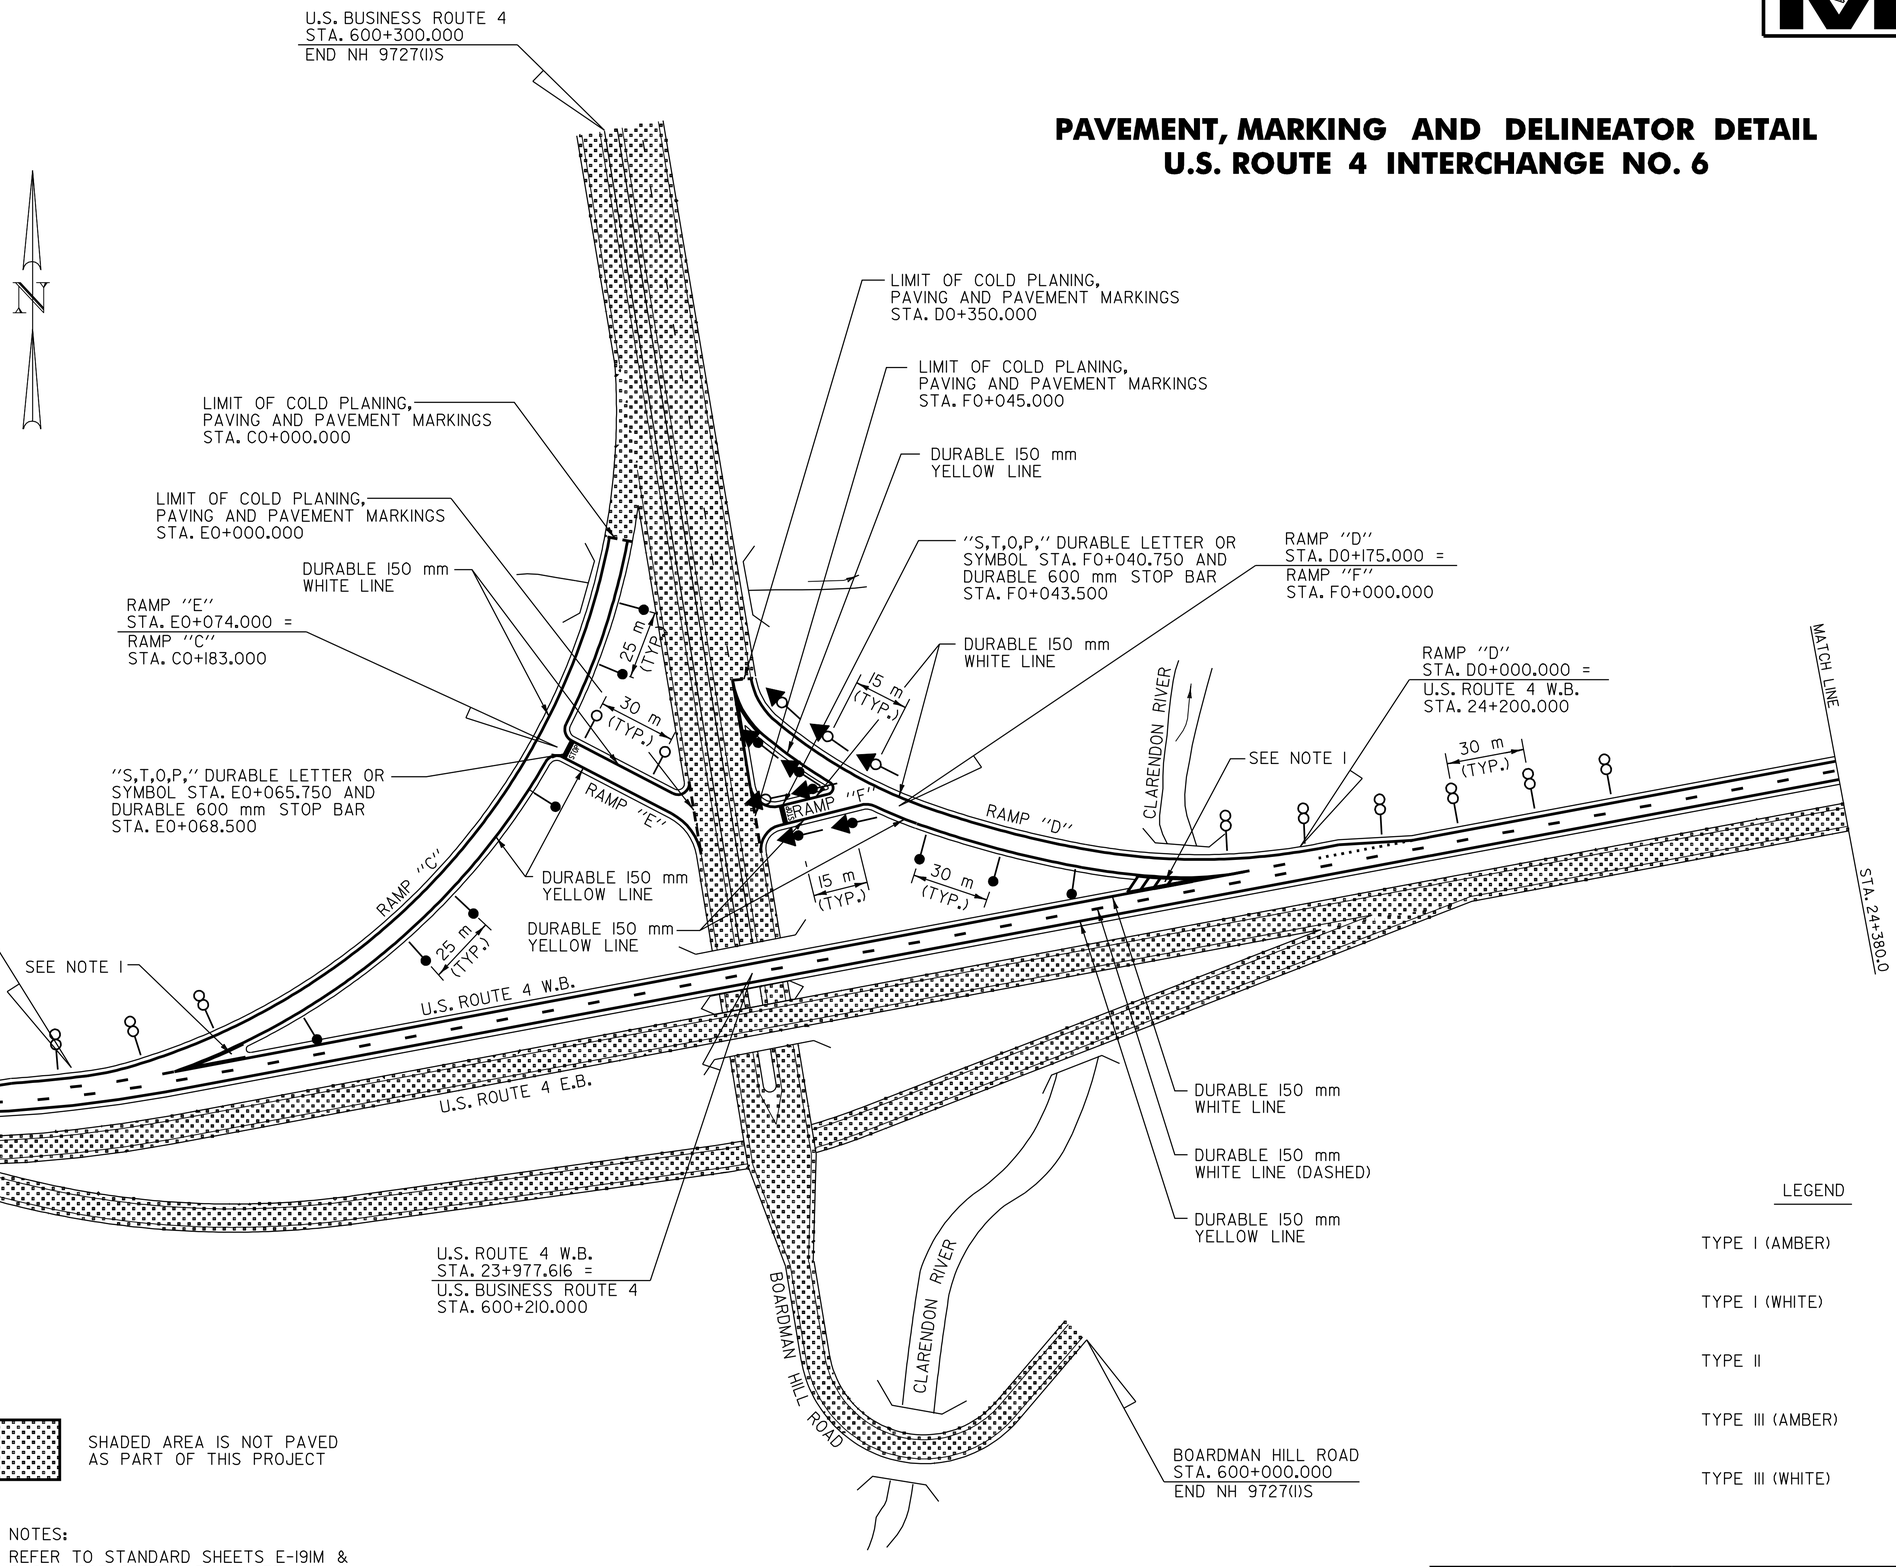


LEGEND

- TYPE I (AMBER)
- TYPE I (WHITE)
- TYPE II
- TYPE III (AMBER)
- TYPE III (WHITE)

SHADED AREA IS NOT PAVED AS PART OF THIS PROJECT

NOTES:

1. REFER TO STANDARD SHEETS E-191M & E-192M FOR GORE MARKING DETAILS.
2. REFER TO STANDARD SHEETS E-197M TO E-199M FOR DELINEATOR DETAILS.

DATUM
VERTICAL N/A
HORIZONTAL N/A

**INTERCHANGE NO. 6 STRIPING & DELINEATOR DETAIL SHEET**

SURVEYED BY N/A DATE N/A
DRAWN BY T.J.B. DATE 8/98
SQUAD LEADER T.P.K.
DESIGN FILE NO. /pave/96b154/pb154.dgn
IPARM FILE pb154d18.i DATE PLOTTED N/A
PROJ. NAME FAIR HAVEN - RUTLAND
PROJ. NO. NH 9727(I)S
SHEET 46 OF 119 SHEETS