Metric

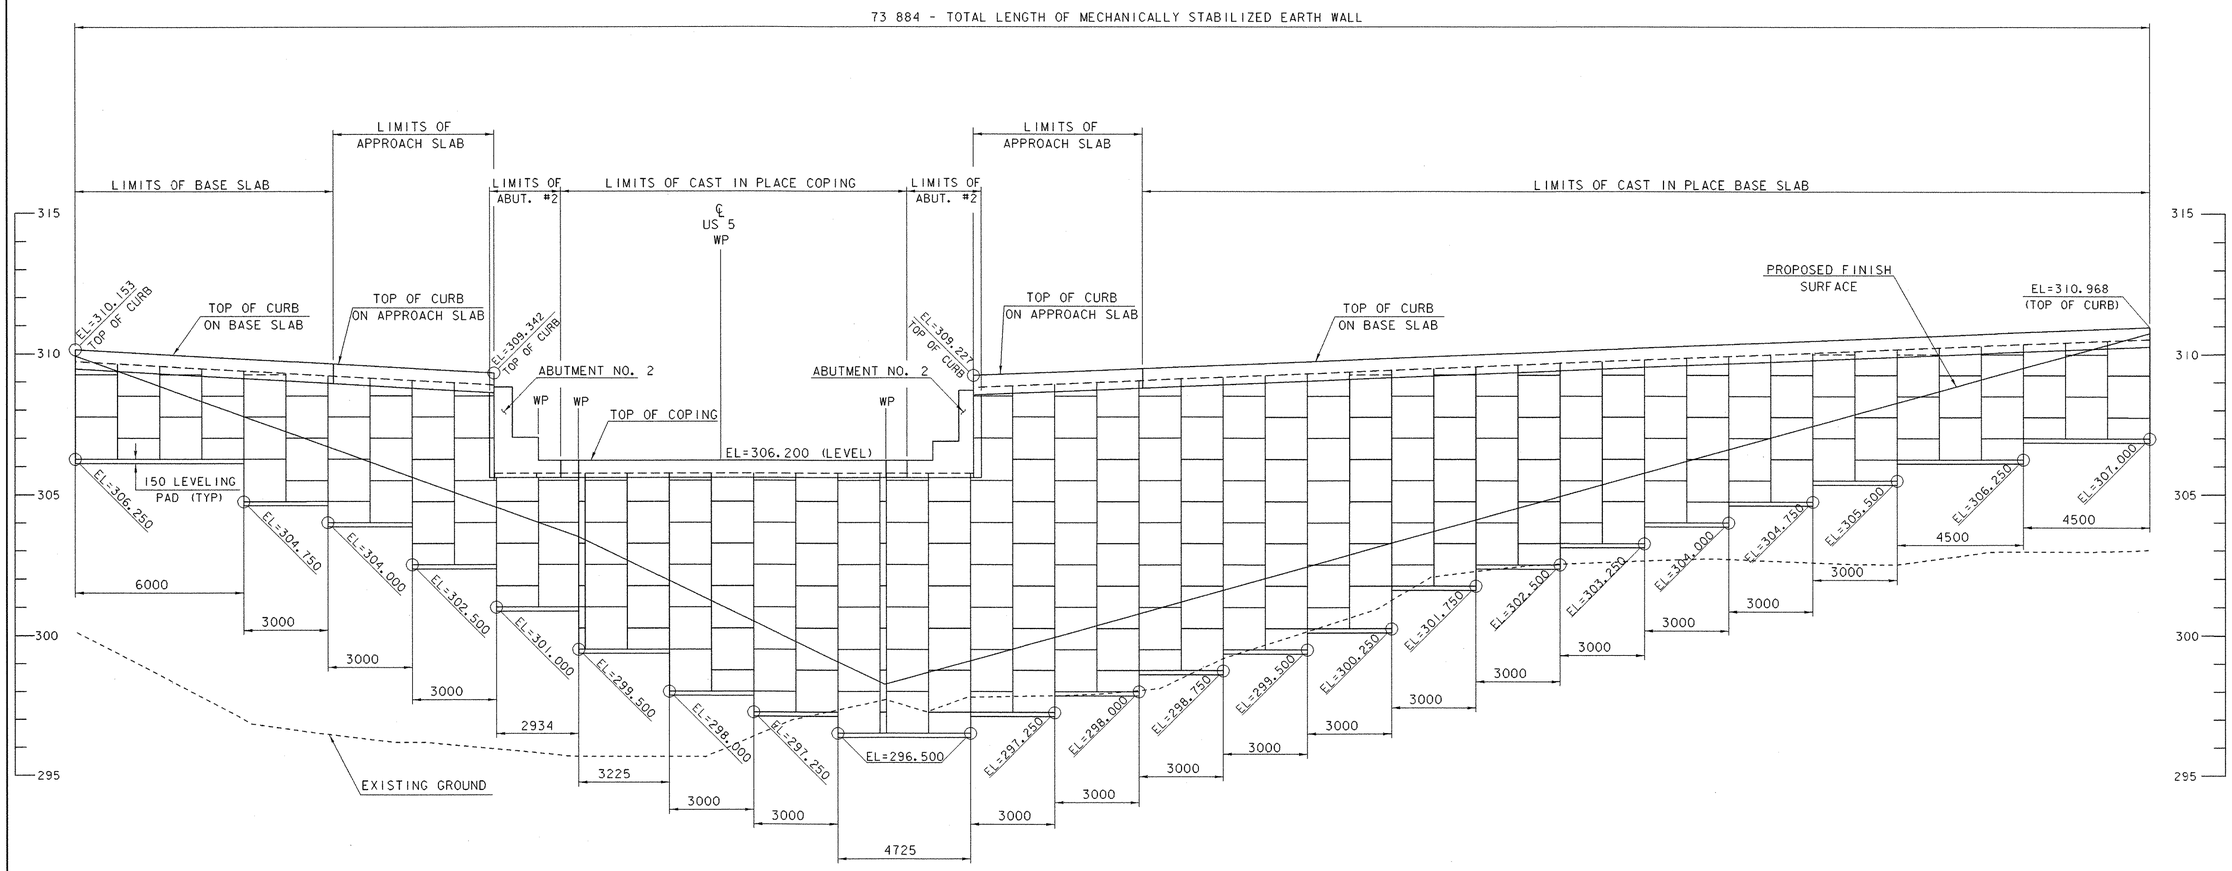

ELEVATION ALONG FACE OF MECHANICALLY STABILIZED EARTH WALL @ ABUTMENT NO. 2

0 2 4 6 8 10
SCALE 1 : 100

NOTES

THE ELEVATIONS SHOWN ARE TO THE TOP OF THE LEVELING PAD AND THE BOTTOM OF THE MSE WALL. THE LEVELING PAD SHALL BE INSTALLED LEVEL.

MSE WALL PANELS ARE SHOWN NOMINALLY SIZED AT 1500 X 1500.

SLIP JOINTS ARE NOT SHOWN ON THE ELEVATION, BUT ARE REQUIRED AT ALL WALL INTERSECTIONS THAT FORM ANGLES. ADDITIONAL SLIP JOINTS SHALL BE PLACED AS REQUIRED BY THE MSE WALL SUPPLIER.

PROJECT NAME: BARTON	
PROJECT NUMBER: STP 0113 (58) S	
FILE NAME: /96c116/structures/sc116ms	PLOT DATE: 03-JAN-2002
PROJECT LEADER: C.P. WILLIAMS	DRAWN BY: W.B. SYMONDS
DESIGNED BY: W.B. SYMONDS	CHECKED BY: R.S. YOUNG
ABUTMENT #2 MSE WALL ELEVATION	SHEET 71 OF 120