646.40 DURABLE 4" WHITE LINE (THERMOPLASTIC)
(ALL LINES WILL INCLUDE EDGE LINE BREAKS AND RADIUS FOR TOWN HIGHWAYS)

NEW HAVEN:
STA. 181+00.0 - STA. 197+00.0 LT & RT
STA. 195+00.0 - STA. 197+00.0 DASHED LT

646.41 DURABLE 4" YELLOW LINE (THERMOPLASTIC)
(ALL LINES WILL INCLUDE C/L BREAKS FOR TOWN HIGHWAYS) S=SOLID, D=DASHED

NEW HAVEN:	LT	℄	RT
STA. 181+00.0 - STA. 182+50.0	D	-	S
STA. 182+50.0 - STA. 197+00.0	S	-	S

675.50 REMOVING SIGNS
AS SHOWN - 4

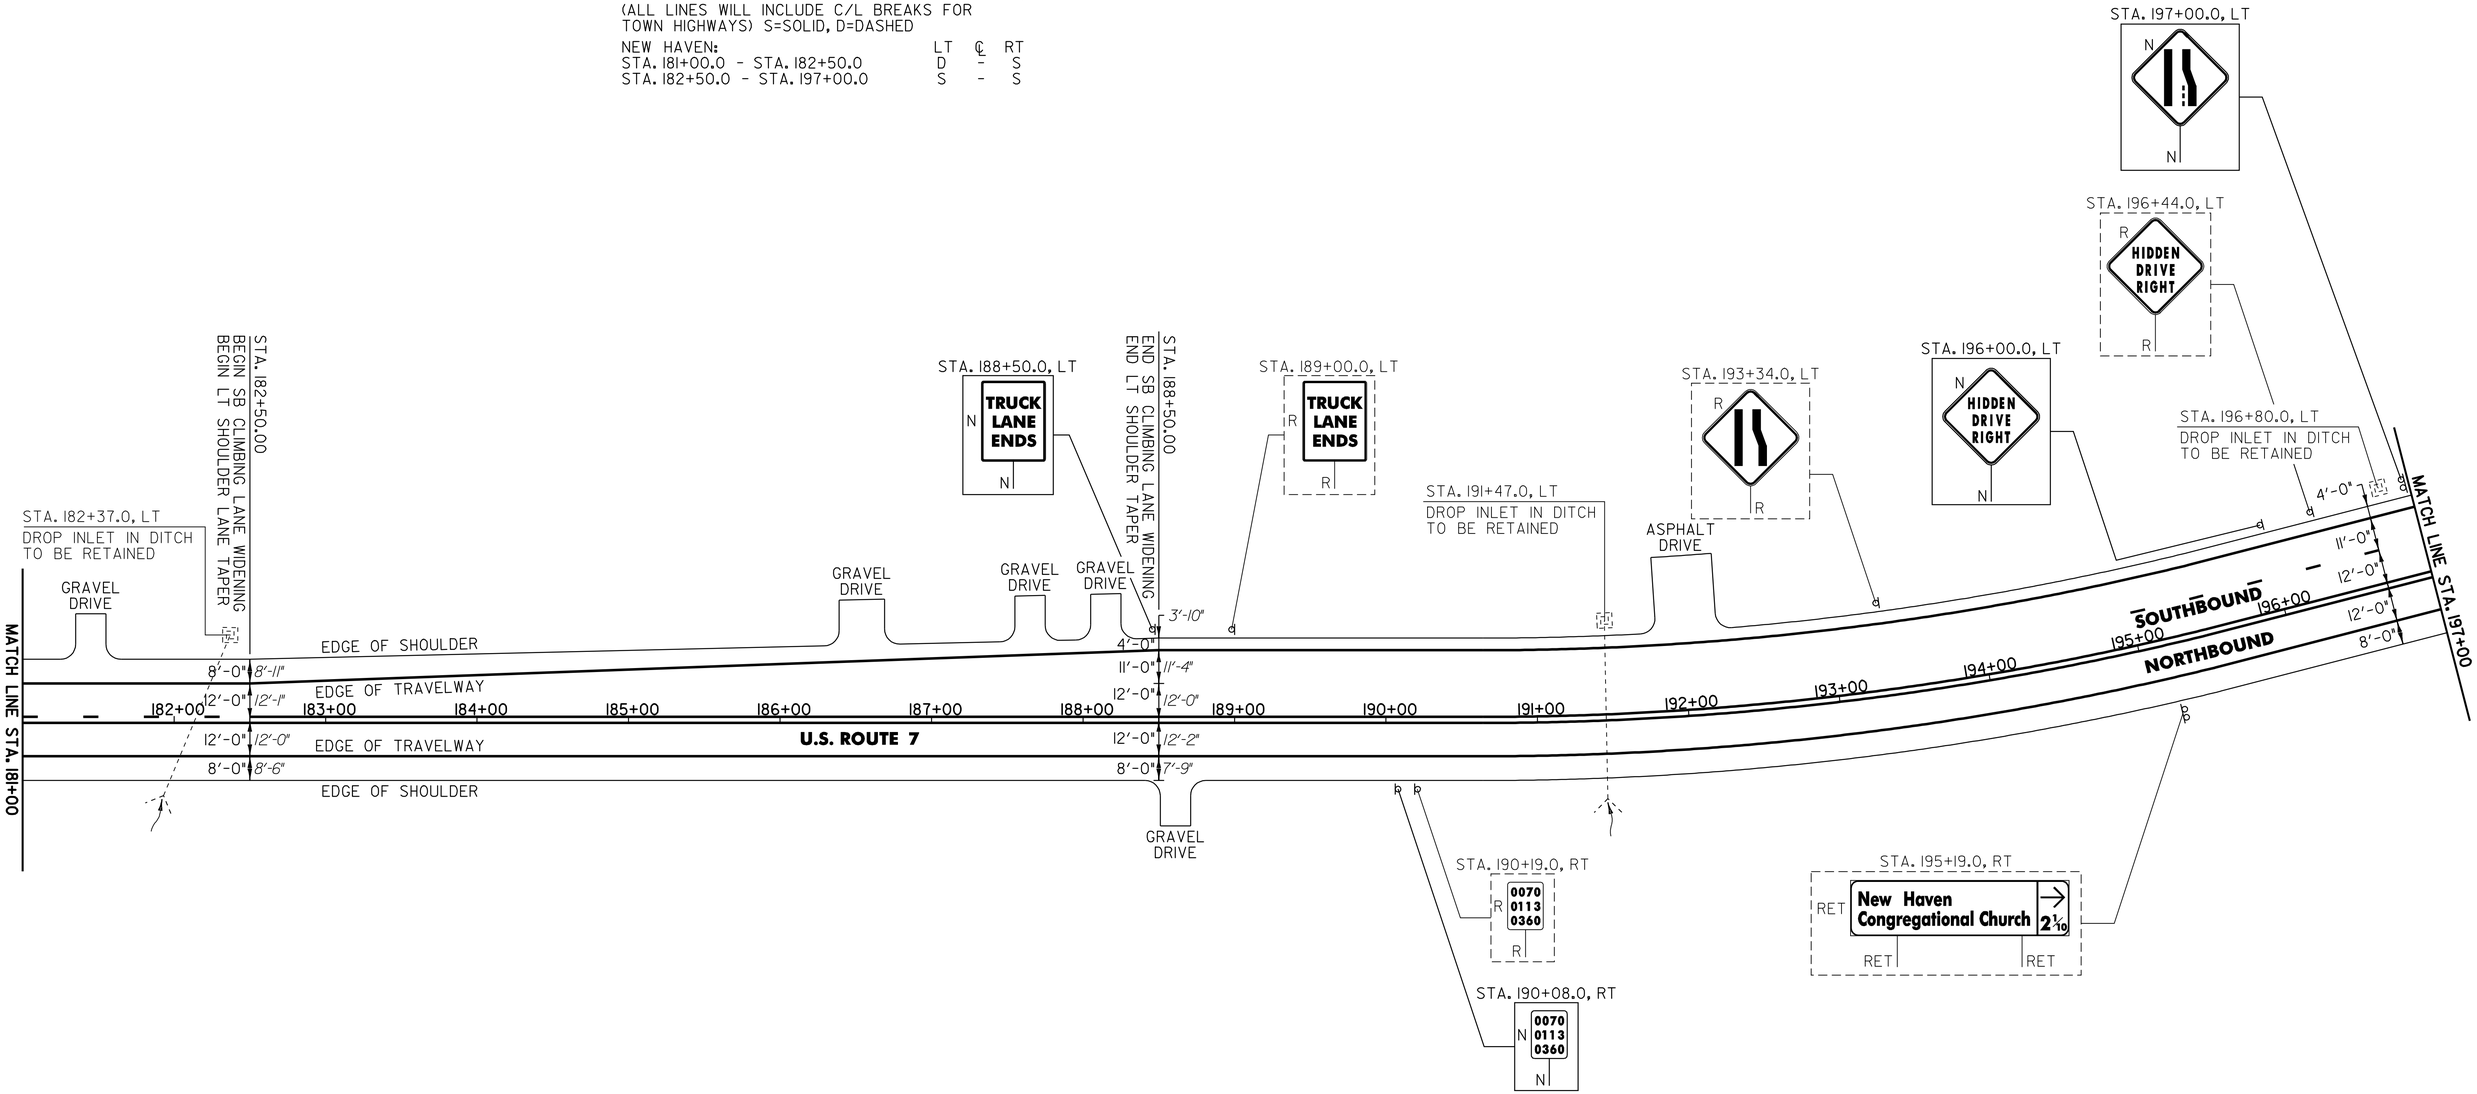

NOT TO SCALE

SIGN LEGEND
R = REMOVE
S = SALVAGE
N = NEW
RET = RETAIN
B-B = BACK TO BACK
EXISTING = - - - - - - -
NEW = ———

PROJECT LAYOUT SHEET #19

PROJECT NAME: MIDDLEBURY - NEW HAVEN
PROJECT NUMBER: NH 9813(I)S

FILE NAME: p97b166.dgn
PROJECT LEADER: D.E.G.
DESIGNED BY: J.S.P.
IPARM FILE: pb16619.i

PLOT DATE: $DATE$
DRAWN BY: C.A.K.
CHECKED BY: D.W.E.
SHEET 28 OF 63